

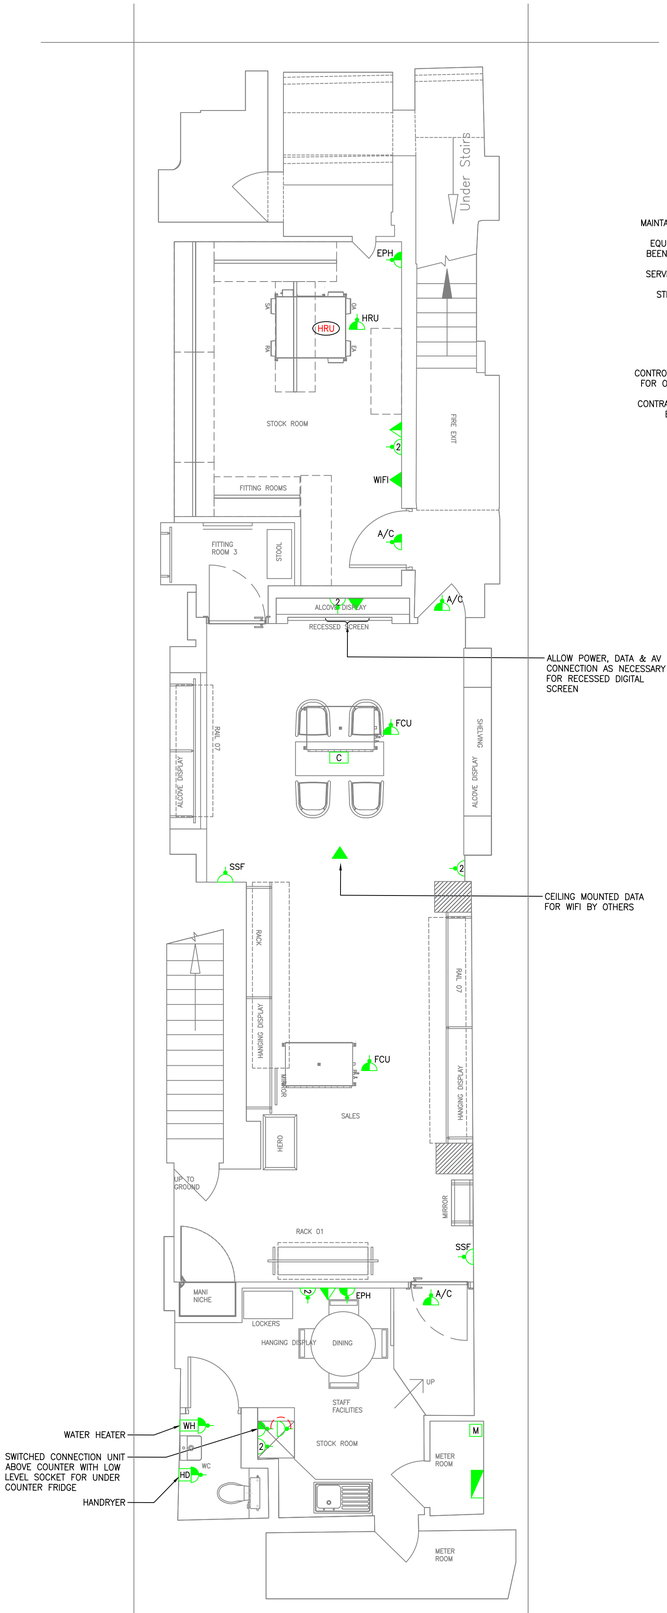


BASEMENT FLOOR PLAN

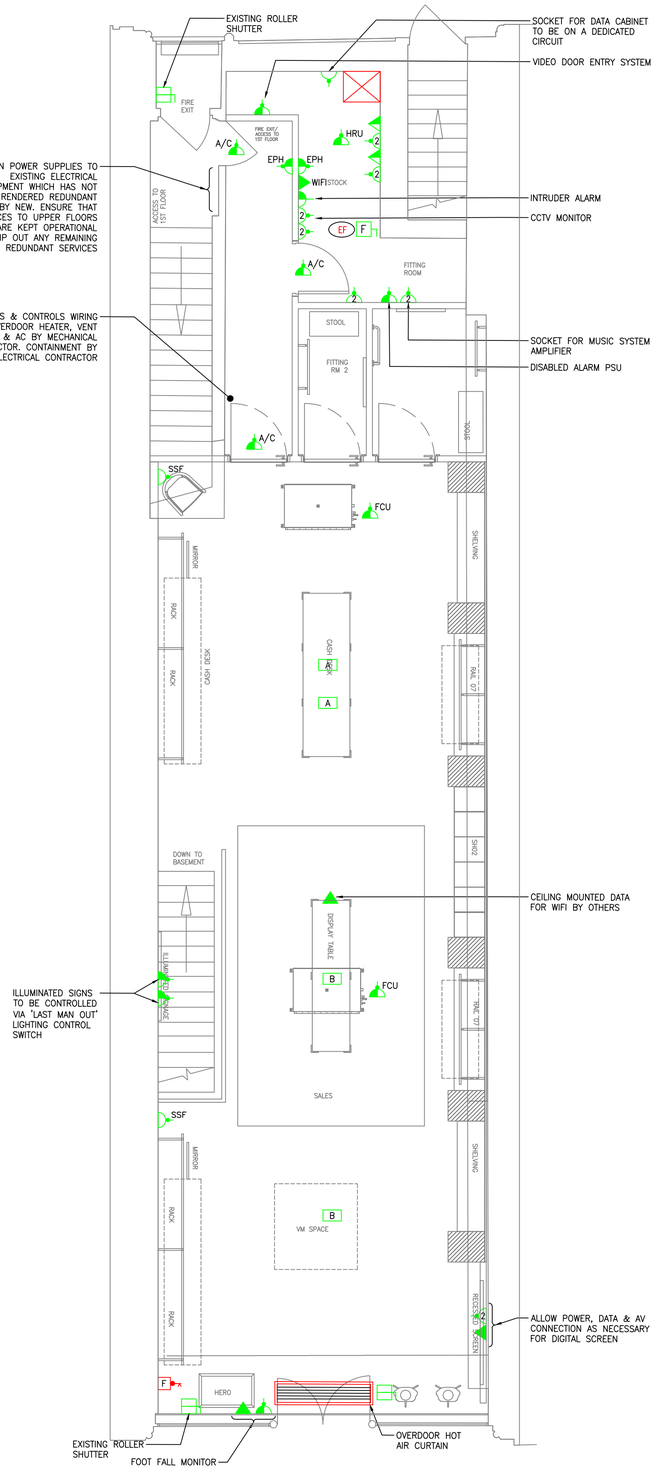

GROUND FLOOR PLAN

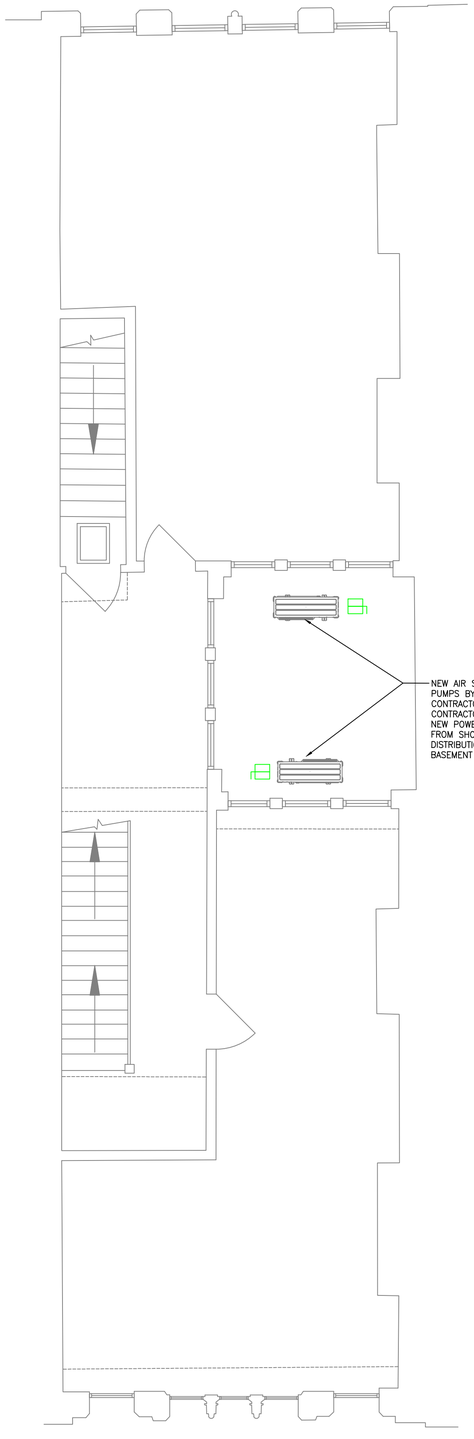

FIRST FLOOR PLAN

GENERAL NOTES

1. DO NOT SCALE THIS DRAWING.
2. THIS DRAWING IS FOR TENDER PURPOSES ONLY. THE CONTRACTOR SHALL PROVIDE HIS OWN FULLY DETAILED AND CO-ORDINATED DESIGN AND INSTALLATION DRAWINGS.
3. THIS DRAWING IS TO BE READ IN CONJUNCTION WITH THE ENGINEERING SPECIFICATION.
4. THE CONTRACTOR SHALL REFER TO THE ARCHITECTURAL, STRUCTURAL ENGINEERING AND SPECIALIST DRAWINGS.
5. ALL SIZES, POSITIONS, QUANTITIES ETC OF PLANT AND EQUIPMENT IS INDICATIVE ONLY AND SUBJECT TO FINAL DESIGN BY THE CONTRACTOR AND APPROVAL BY THE ENGINEER.

THIS DRAWING IS NOT A WORKING DRAWING FOR INSTALLATION. WORKING DRAWINGS MUST BE PREPARED BY THE INSTALLATION CONTRACTOR WITH REFERENCE TO THE "CONSTRUCTION (DESIGN & MANAGEMENT) REGULATIONS" FOR THE PURPOSES OF INSTALLATION. FIGURED DIMENSIONS TO BE USED IN PREFERENCE TO SCALED SIZES. ALL DIMENSIONS MUST BE CHECKED BEFORE COMMENCING WORK ON SITE. THE COPYRIGHT OF THIS DRAWING REMAINS WITH THE ENGINEERING PRACTICE AND MAY NOT BE REPRODUCED IN ANY FORM WITHOUT PRIOR WRITTEN CONSENT.

LEGEND

- STRIP OUT ALL EXISTING SMALL POWER TELEPHONE & DATA TO SHOP UNIT DEMISE UNLESS NOTED OTHERWISE. ENSURE ANY SUPPLIES TO EQUIPMENT THAT SERVES THE REMAINING AREAS OF THE BUILDING ARE KEPT LIVE.
- DISTRIBUTION BOARD
- M — UTILITY SUPPLY SETTLEMENT METER
- A — NEW 3 COMPARTMENT FLOOR BOX C/W 1No. 13A TWIN SWITCHED SOCKET OUTLETS & 2No. DATA POINTS AS CABLE DUCT MINIMA TRIMLESS, BRUSHED STAINLESS STEEL HARDWARE WITH LID RECESS TO ACCOMMODATE TILE FLOOR FINISH
- B — NEW 1 COMPARTMENT FLOOR BOX C/W 1No. 13A TWIN SWITCHED SOCKET OUTLET AS CABLE DUCT MINIMA TRIMLESS, BRUSHED STAINLESS STEEL HARDWARE WITH LID RECESS TO ACCOMMODATE TILE FLOOR FINISH
- C — NEW 1 COMPARTMENT FLOOR BOX C/W 1No. 13A TWIN SWITCHED SOCKET OUTLETS AS CABLE DUCT MINIMA TRIMLESS BRUSHED STAINLESS STEEL HARDWARE WITH LID RECESS TO ACCOMMODATE CARPET FLOOR FINISH
- DATA OUTLET
- TWIN DATA OUTLET
- 2 — 13A TWIN SWITCHED SOCKET OUTLET
- SWITCHED SPUR
- UNSWITCHED SPUR
- SSF — 13A SINGLE SWITCHED SOCKET OUTLET – BRUSHED STAINLESS STEEL WITH FLAP AS MK ELECTRIC 740 BSS
- F — 3 POLE FAN ISOLATION SWITCH
- ISOLATOR
- HD — AUTOMATIC HANDRYER
- F — FIRE ALARM PANEL KEY ISOLATION SWITCH
- WALL MOUNTED DATA CABINET
- PUBLIC ADDRESS SPEAKER FOR MUSIC SYSTEM
- OVERDOOR HOT AIR CURTAIN BY MECHANICAL CONTRATOR. POWER SUPPLY BY ELECTRICAL CONTRACTOR.
- WH — ELECTRIC WATER HEATER BY MECHANICAL CONTRACTOR. POWER SUPPLY BY ELECTRICAL CONTRACTOR.
- EPH — ELECTRIC PANEL HEATER FREE ISSUED TO ELECTRICAL CONTRACTOR FOR FITTING
- FCU — FAN COIL UNIT BY MECHANICAL CONTRACTOR. POWER SUPPLY BY ELECTRICAL CONTRACTOR.
- EF — EXTRACT FAN WITH OVERRUN TIMER FOR BASEMENT STAFF & WC EXTRACT BY MECHANICAL CONTRACTOR. POWER SUPPLY & MOTION SENSORS TO OPERATE FAN BY ELECTRICAL CONTRACTOR.
- A/C — ACCESS CONTROL
- HRU — HEAT RECOVERY UNIT BY MECHANICAL CONTRACTOR. POWER SUPPLY BY ELECTRICAL CONTRACTOR.

REV	DESCRIPTION	BY	DATE
Ø	TENDER ISSUE	MJW	20/02/2024

THE ENGINEERING PRACTICE
Chartered Mechanical and Electrical Consultants
GUNNERY HOUSE
GUNNERY TERRACE
LEAMINGTON SPA
CV32 5PE
TEL: 01926 436010
www.theengineeringpractice.co.uk

CLIENT:
BELSTAFF

PROJECT:
BELSTAFF STORE RELOCATION
KING STREET, MANCHESTER

DRAWING TITLE:
PROPOSED CONCEPT SMALL POWER & DATA LAYOUT

DRAWING NO.:
2533/E01

SCALE: 1:50 @A1
REVISION: Ø

xref based on architects drawing

ENG/CAD:	MJW/CWO	13/02/24
CHECKED:	MJW	19/02/24

TEP