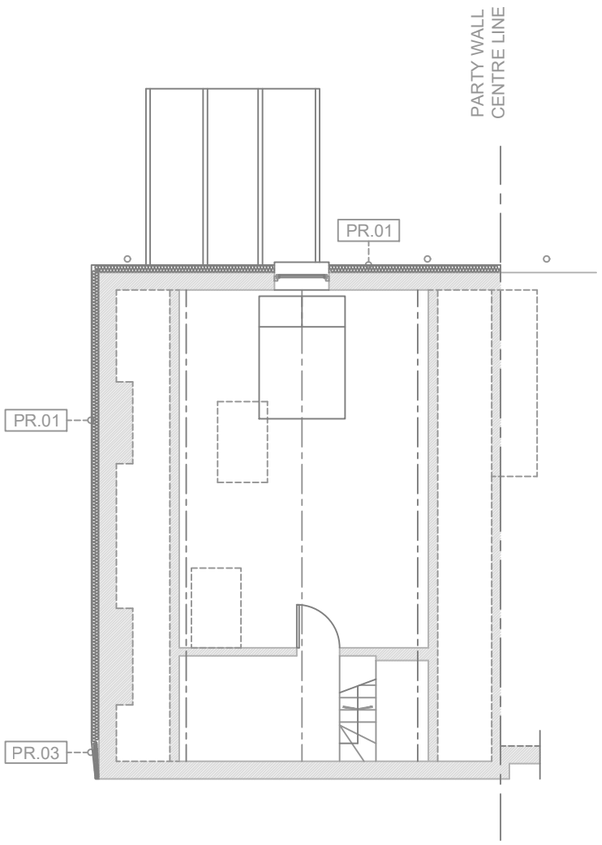

PROPOSED LOFT

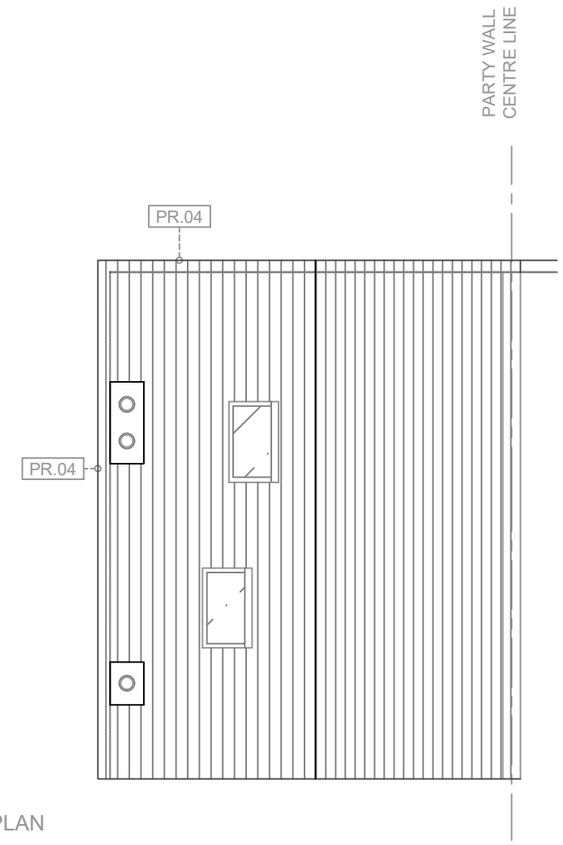

PROPOSED ROOF PLAN

NOTES

EX.01	Existing facing brickwork.
EX.02	Contrasting brickwork quoin & head detailing and below GF level.
EX.03	Existing painted brickwork (white).
EX.04	Existing render (white)
EX.05	Existing slate tile hanging.
EX.06	Existing painted timber fascia board.
EX.07	Existing decorative timber fascia board (no.16)
EX.08	Existing ventilation grille
PR.01	External wall insulation with pale render finish.
PR.02	External wall insulation below DPC level, grey render finish set back from above DPC insulation.
PR.03	External wall insulation thickness tapered to reduce visible edge from front elevation.
PR.04	Roof structure, verge and gutters extended to suit depth of external wall insulation, materials to match existing
PR.05	New window cills to project beyond line of new external wall insulation.
PR.06	New fascia board to match existing.
PR.07	Reconfigure rainwater goods, below ground connections & other service penetrations to suit external wall insulation thickness.
PR.08	Extent of existing construction shown dotted.
PR.09	Existing historic vents to be retained where possible and moved forward in line with new render.

0 1 2 4m

Rev	Description	Date	Drawn	Check

Drawing title: PROPOSED FLOOR PLANS

Client: Hilary Young and Sally MacDonald

Address: 18 Limefield Terrace, Levenshulme M19 2EP

Project No: PPR-0020 | Status: PLANNING

Drawing No: PPR-0020-DR-A-111

Scale: 1:100@A3 | Issue date: 13.11.23 | Rev:

PEOPLE POWERED RETROFIT

Bridge 5 Mill
22a Beswick Street
Manchester M4 7HR

info@retrofit.coop
www.retrofit.coop

This drawing is to be read with all related project information. Do not scale from this drawing. This drawing is copyright and remains the property of People Powered Retrofit Limited