

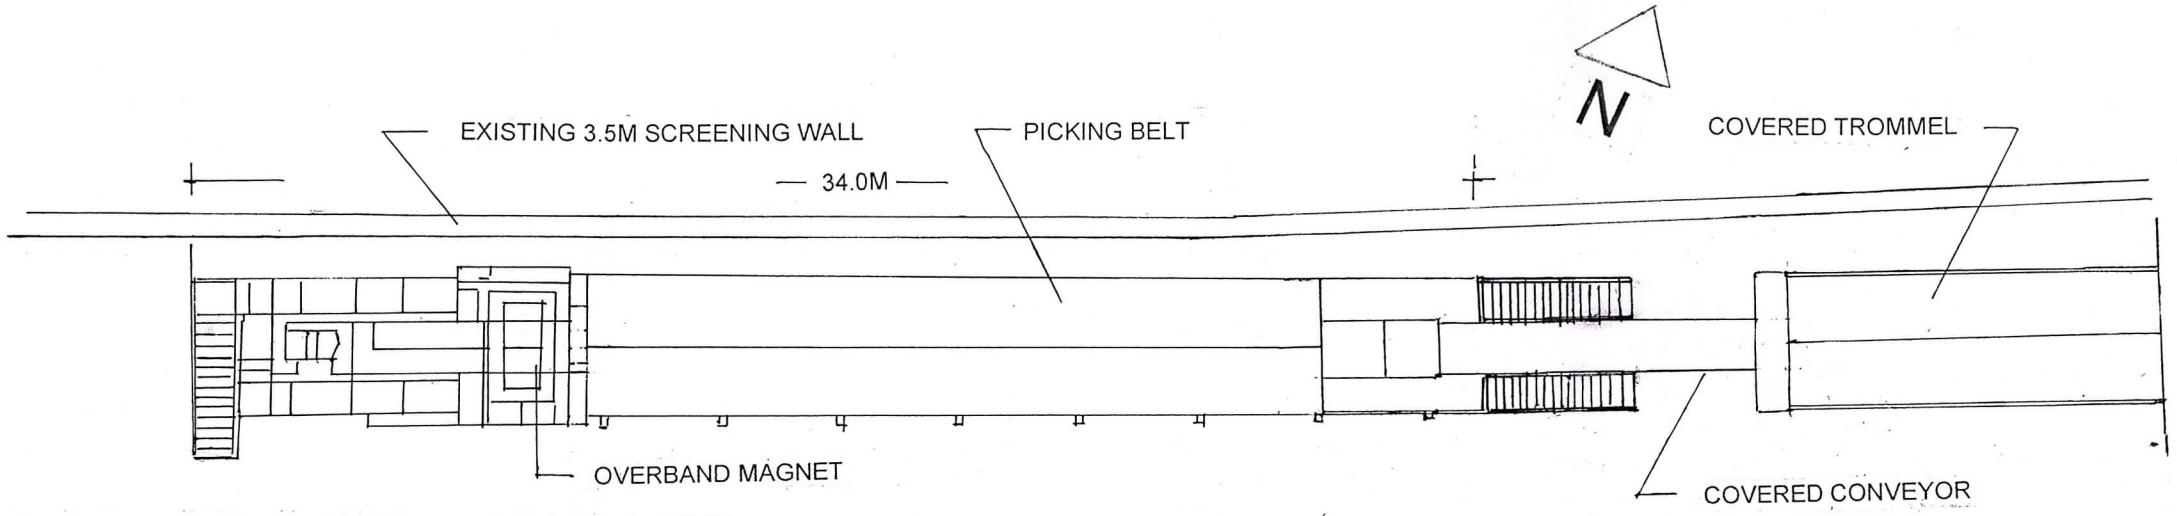


WASTE PROCESSING FACILITY PLAN SCALE 1: 200

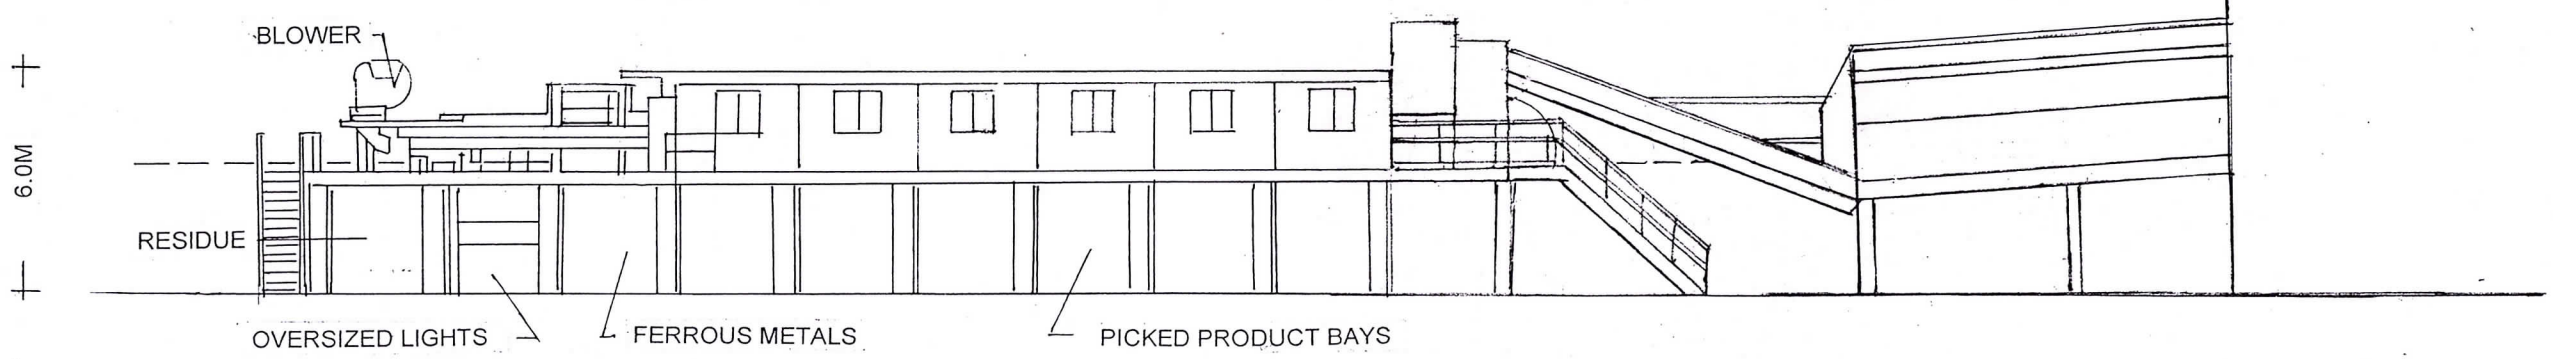


WASTE PROCESSING FACILITY SOUTH ELEVATION SCALE 1 : 200

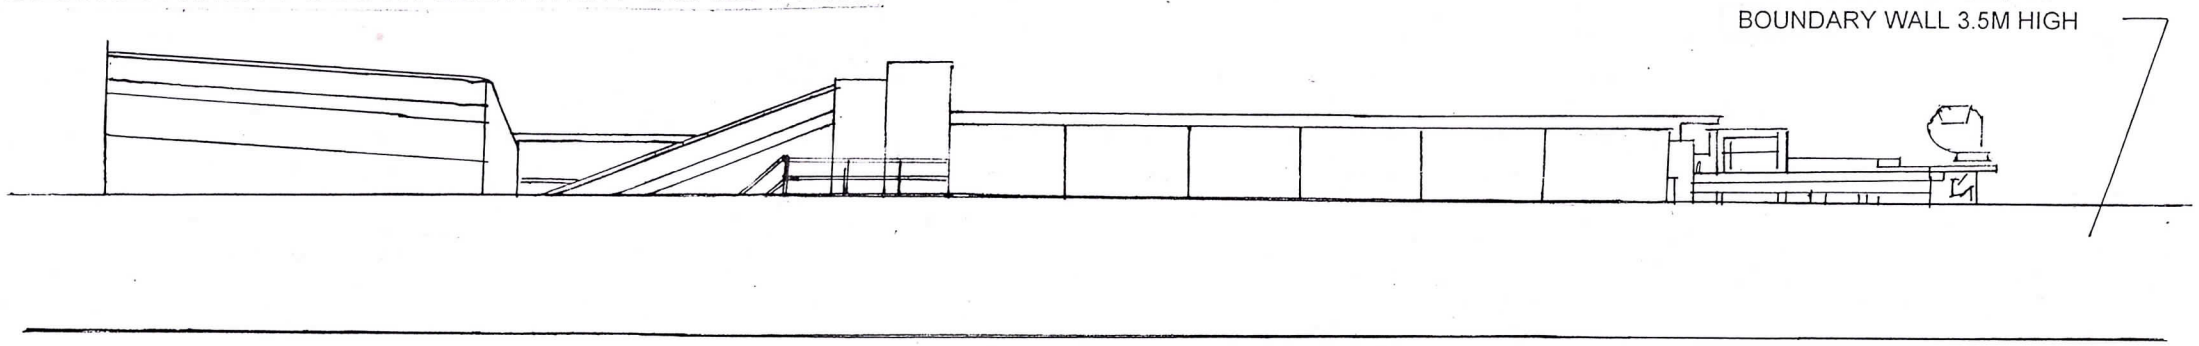

WASTE PROCESSING FACILITY NORTH ELEVATION SCALE 1 : 200

SCALE BAR 1 : 200

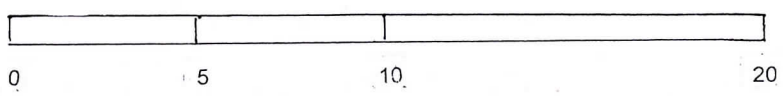

Job Title
SHARSTON INDUSTRIAL ESTATE

All dimensions must be checked on site and not scaled from this drawing

Drawing Title
WASTE PROCESSING FACILITY
PROCESSING PLANT, PLAN AND ELEVATIONS

OakbayDesign
29 Bradford Road Eccles Manchester M30 9FF
Tel: +44 (0)7966 470358 info@oakbaydesign,com

Scale	Date
1 : 200 @ A3	FEBRUARY 2024

Drawing No.	Rev.
Z310.102	