
NOTES


- All dimensions and levels are to be checked on site. Any discrepancies are to be reported to the 'UP Architecture Ltd' before any work commences.
- This drawing shall not be scaled to ascertain any dimensions. Work to figured dimensions only.
- This drawing shall not be reproduced without express written permission from 'UP Architecture Ltd'.
- Title overlay drawings and ownership boundaries are produced using all reasonable endeavors. UP Architecture Ltd cannot be responsible for the accuracy or scale discrepancy of base plans supplied to them.



01 Proposed Site Plan
Scale 1:200

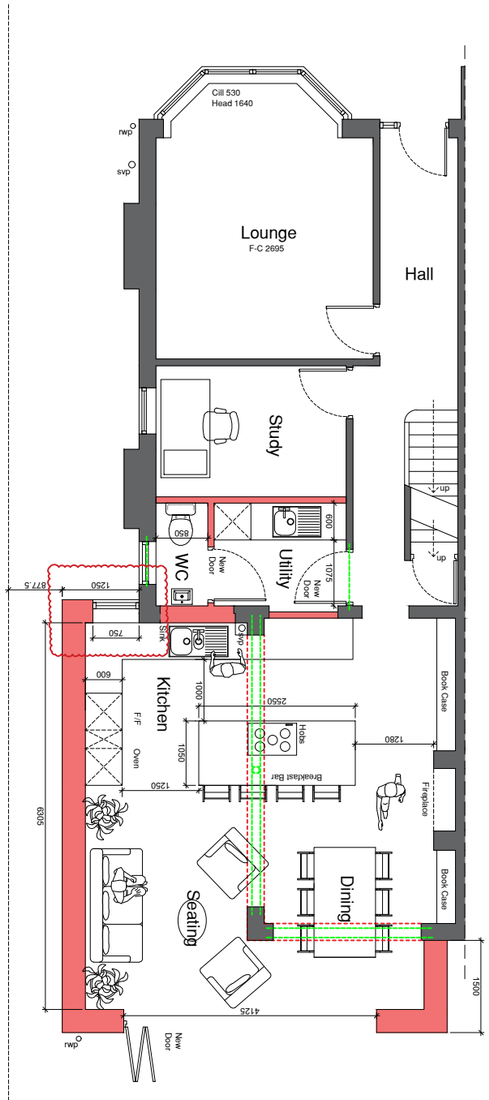

02 Proposed Ground Floor Plan
Scale 1:100

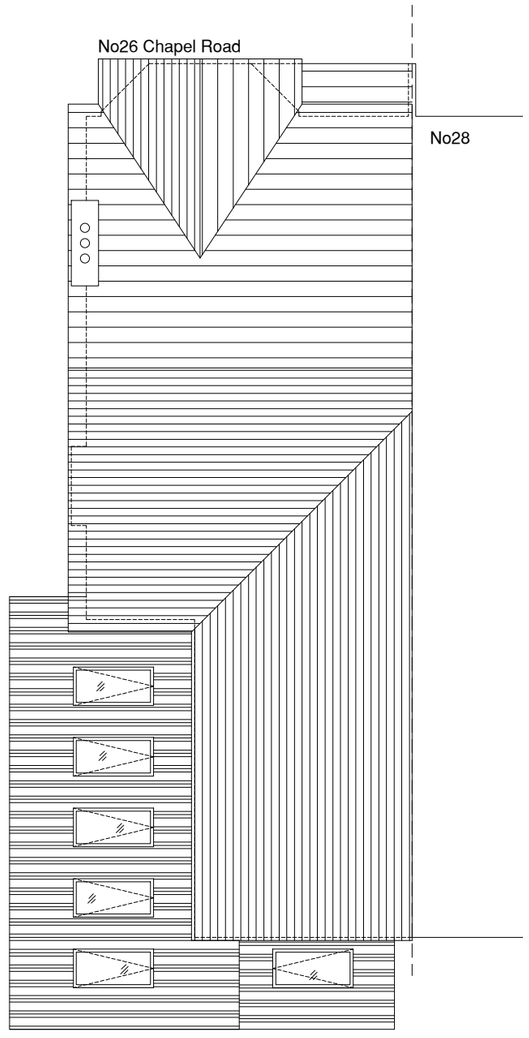

03 Proposed Roof Plan
Scale 1:100

0m 1m 2m 5m
Scale 1-100

0 1m 2m 5m 10m
Scale 1-200

project stage
Stage 03 - Planning

client
Andrew Rowland & Neal Redshaw

project
26 Chapel Road,
Northenden, Manchester
M22 4JW

drawing title
Proposed Plans

date	01/10/23	drawn	MJJ
scale	varies @ A3	checked	UP

UP Architecture Ltd
11 Savile Road
Methley
Leeds
LS26 9HT
Tel: 07709 735 833
info@uparchitecture.co.uk
www.uparchitecture.co.uk

Job No	DWG No	Rev
23-31	(03)11	P02