

0m 1m 2m 3m 4m 5m 6m 7m 8m 9m
1:100

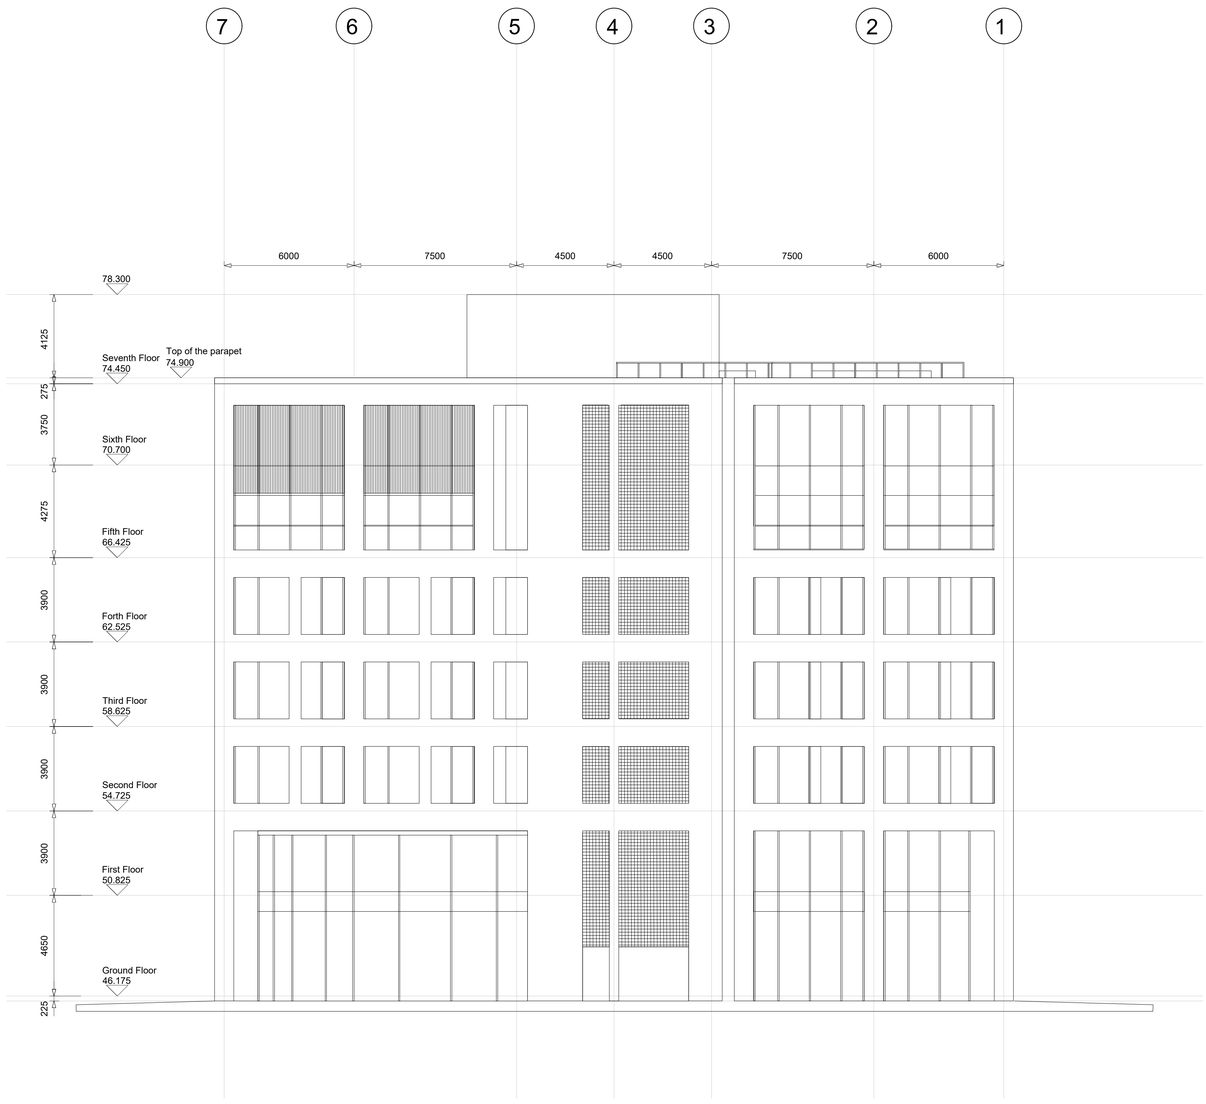

1 North East Elevation - Existing
Scale 1:100@A0

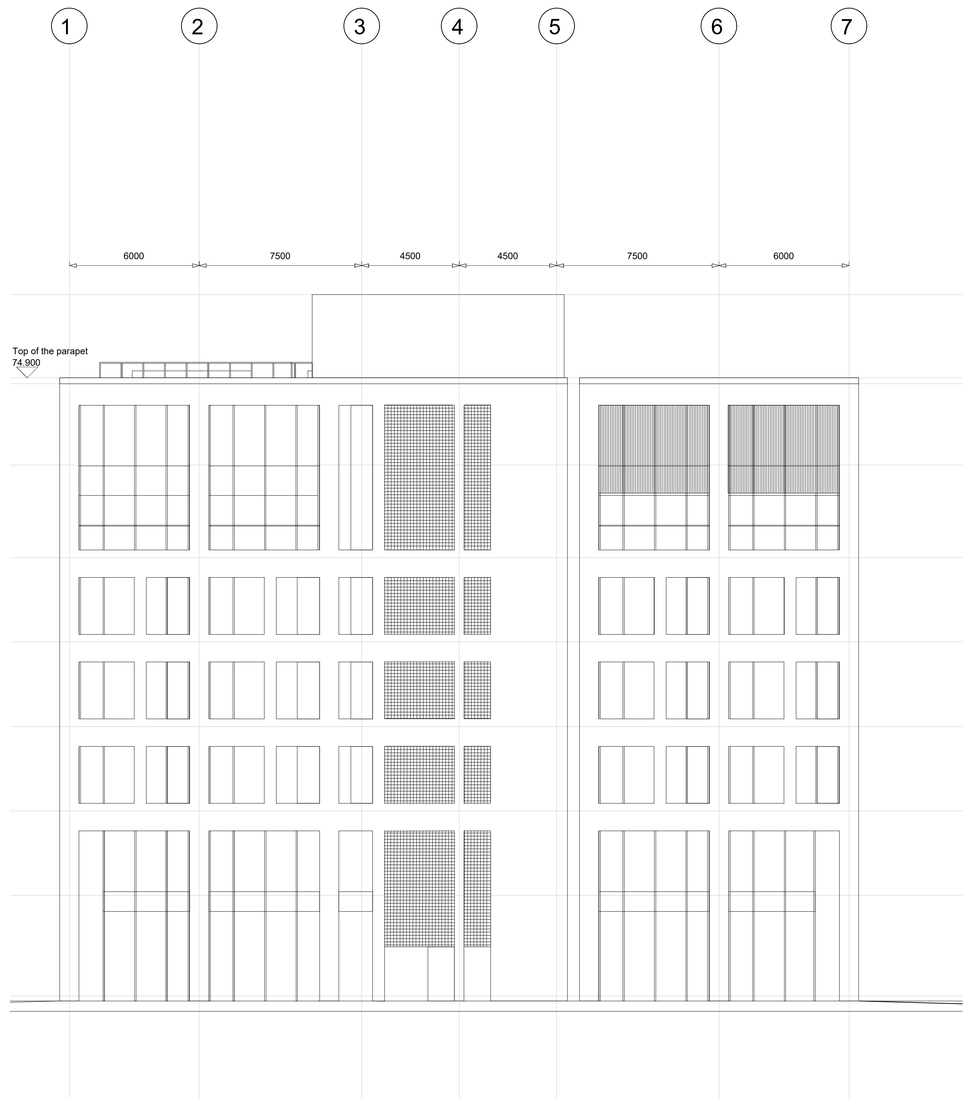

2 South West Elevation - Existing
Scale 1:100@A0

NOTE: ALL DIMENSIONS TO BE CHECKED ON SITE
NOTE: DRAWING NOT TO BE SCALED UNLESS OTHERWISE STATED

DRAWING STATUS
PLANNING ISSUE

REV.	DESCRIPTION	DATE/INITIAL
A	DWG UPDATED	30.04.24/CR

adt workplace

DEVELOPMENT: MBC
PROJECT MANAGER:
DESIGN: DRAWN BY: CR
SCALE@A0: 1:100
DATE: 06.03.24
PROJECT:
ONE PICCADILLY GARDENS
MANCHESTER
M1 1RG
DRAWING NO: 00(07)103
REVISION: A
DRAWING TITLE:
EXISTING NE & SW ELEVATIONS