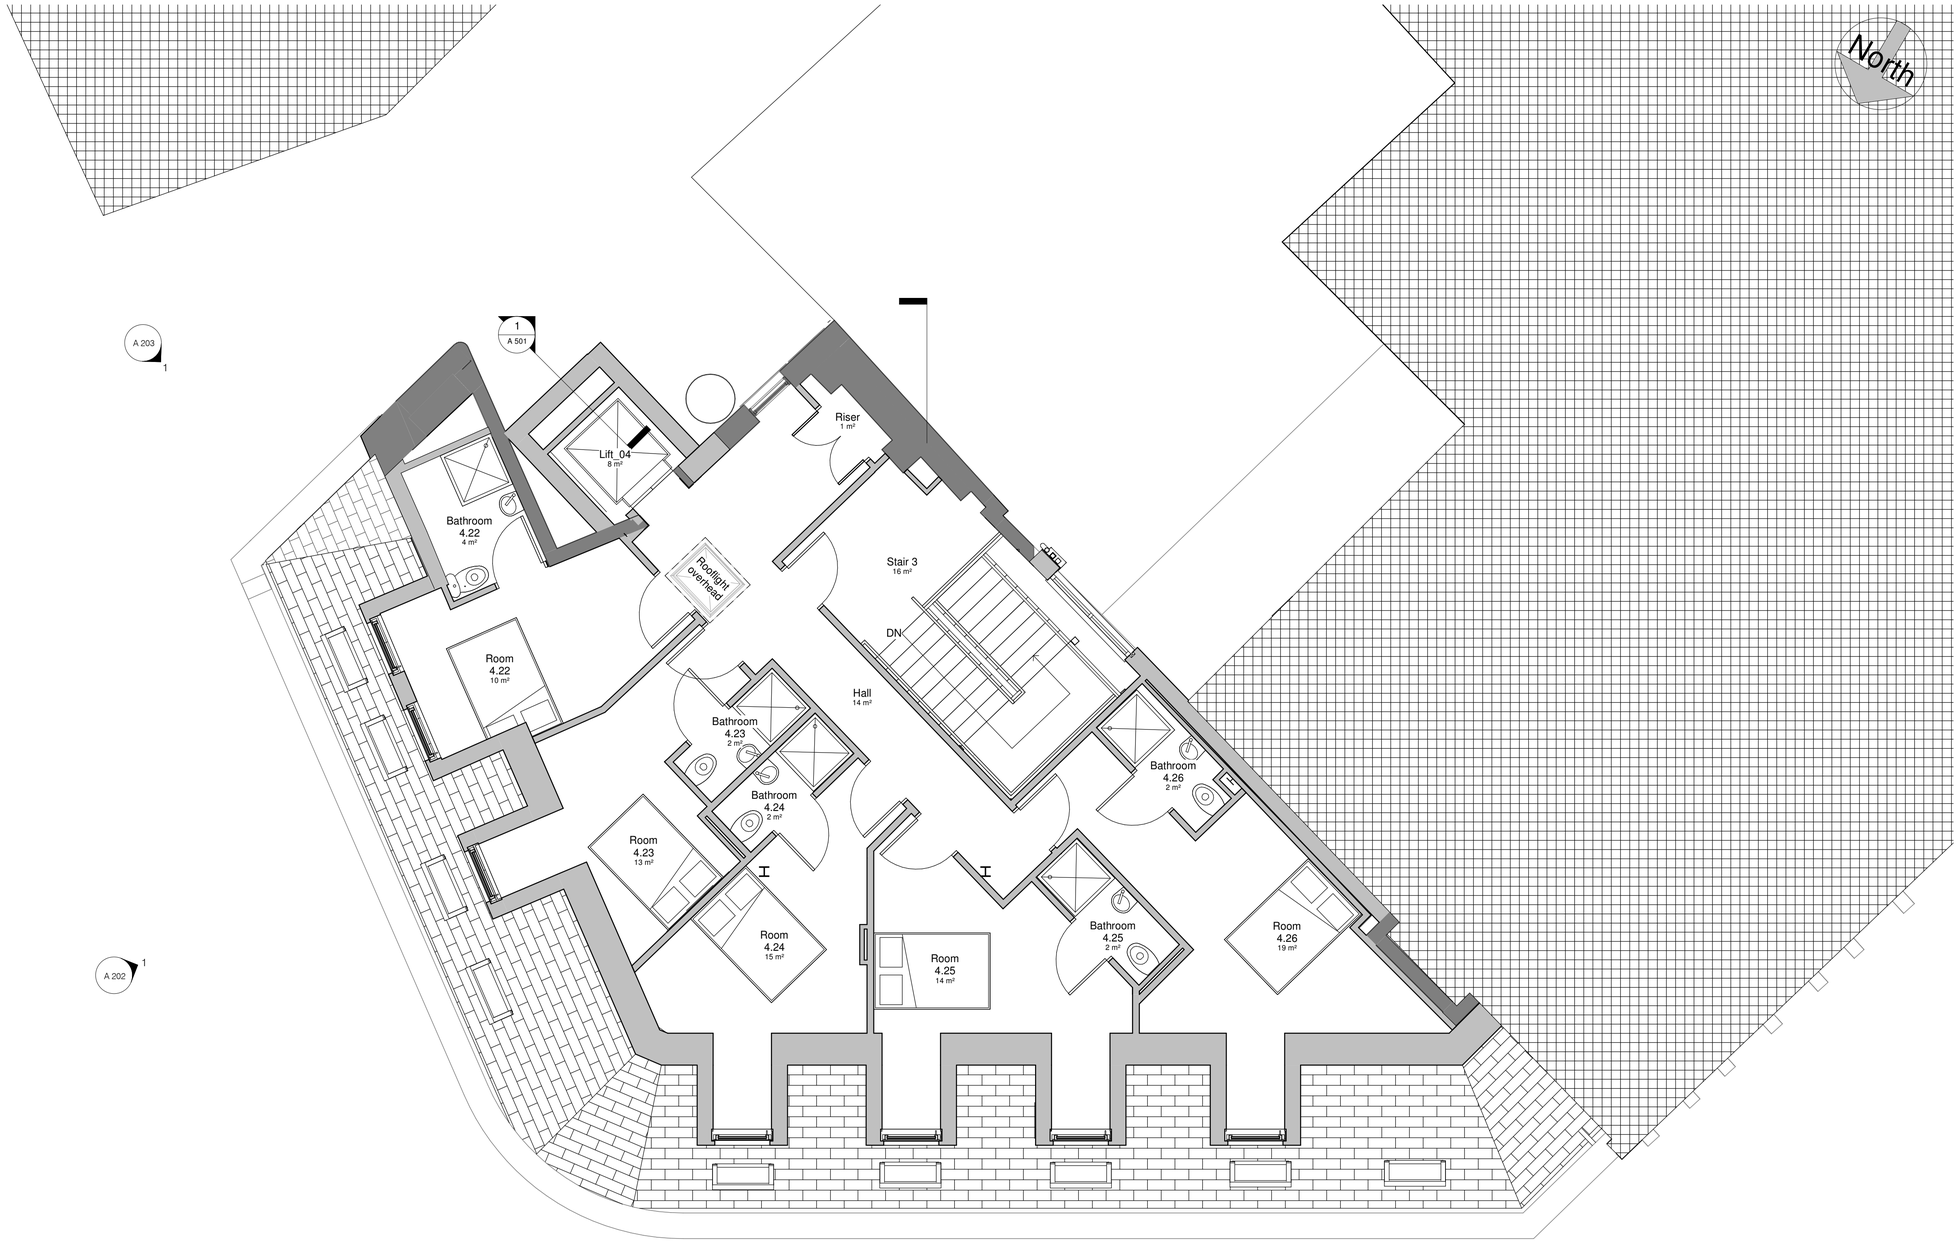



**Proposed Fourth Floor Plan**
1 : 50

©
DO NOT SCALE. Use figured dimensions only. Contractor is to check all dimensions before commencement of works. This drawing is copyright. This data to be used as x-ref file only - not as live data. This drawing must only be used for the purpose for which it is supplied.

NOTES:

| Revision Number | Date | Description of Revision | Chkd | Appr |
|---|---|---|---|---|
| D | 01/05/2024 | Condition Variation Application | MD | RH |
| C | 01/02/2024 | Updated drawings following building control comments | MD | RH |
| B | 06/12/2023 | Updated following planner comments | MD | RH |
| A | 23/11/2023 | Updated following planner comments | MD | RH |

SEED Architects
Experience | Design Ethos | Passion
Parsonage Chambers, 3 Parsoange, Manchester M3 2HW - 0161 832 5750

status
Planning

job title
70 High Street

Location

drawing title
Proposed Fourth Floor Plan

| author | date |
|---|---|
| MD | 21/05/2024 |
| checker | date |
| RH | 21/05/2024 |

scale
1 : 50

paper size
A1

| Project no. | Type | Seed drawing no. | Rev. |
|---|---|---|---|
| 3293 | | A 114 | D |