

Notes

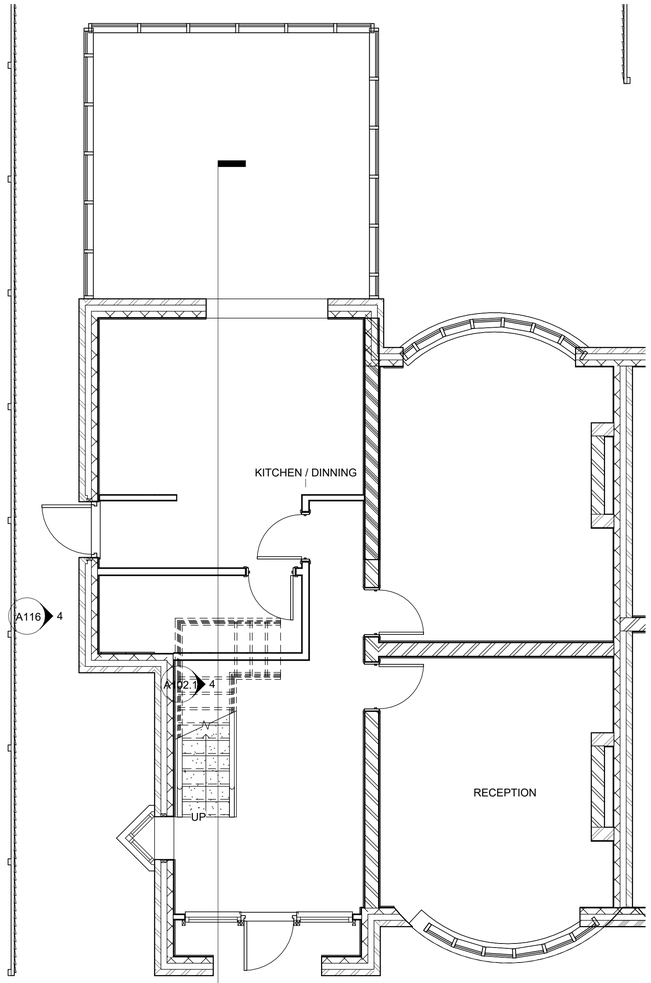


1 GF EXISTING
1 : 50

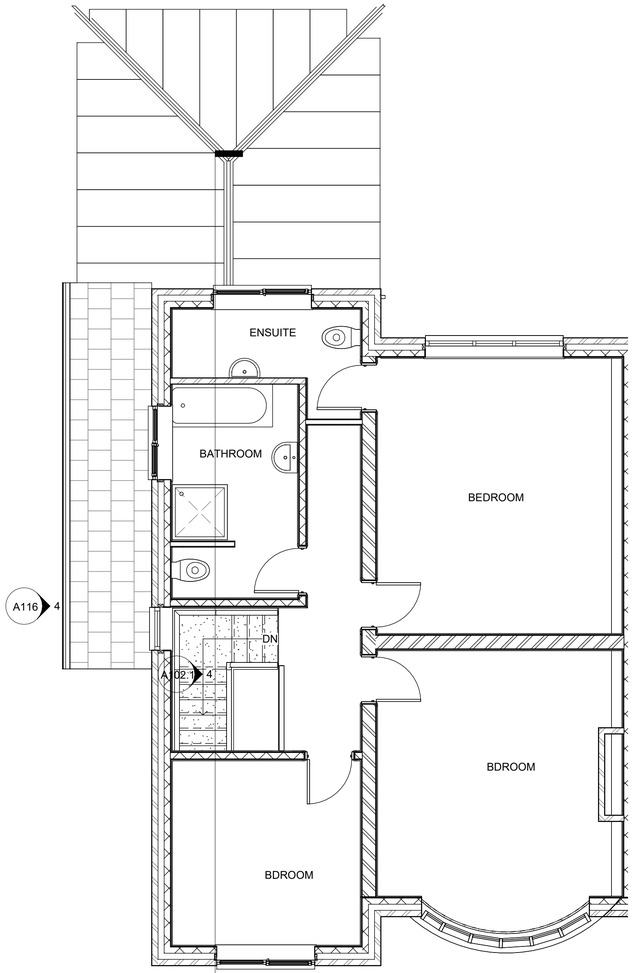


2 1ST FLR EXISTING
1 : 50

1m 5m

| Rev | Description | Date | Dr by | App by |
|---|---|---|---|---|
| original by: NK | | date created: 11/25/20 | | approved by: NK |

NK Architectural
Enquiries@nkarchitectural.co.uk
☎ : 0161 818 4727
www.NKARCHITECTURAL.co.uk
19 HEXAGON CLOSE,MANCHESTER,M9 8RN

client name
MR NAZIRULLAH

project
89 VICTORIA AVENUE EAST MIDDLETON M9 6HE - LOFT CONVERSION WITH NEW DORMA

drawing
EXISTING GF AND 1ST FLOOR PLAN

| computer file | plot date |
|---|---|
| C:\Users\nkhan\Dropbox\NKARC\89 Victoria Avenue East, Blackley M9 6HE\89 Victoria avenue east M96HE FRONT DORMA.PP .rvt | |
| project number: 2024.0042.2241 | scale: 1 : 50 @A1 |
| drawing number: A101 | rev: / issue status: |

This drawing is to be read in conjunction with all related drawings. All dimensions must be checked and verified on site before commencing any work or producing shop drawings. The originator should be notified immediately of any discrepancy.
This drawing is copyright and remains the property of NK Architectural.