




West Front Elevation Existing
Scale: 1:100

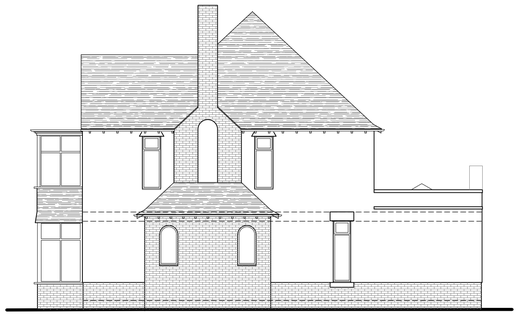

South Side Elevation Existing
Scale: 1:100

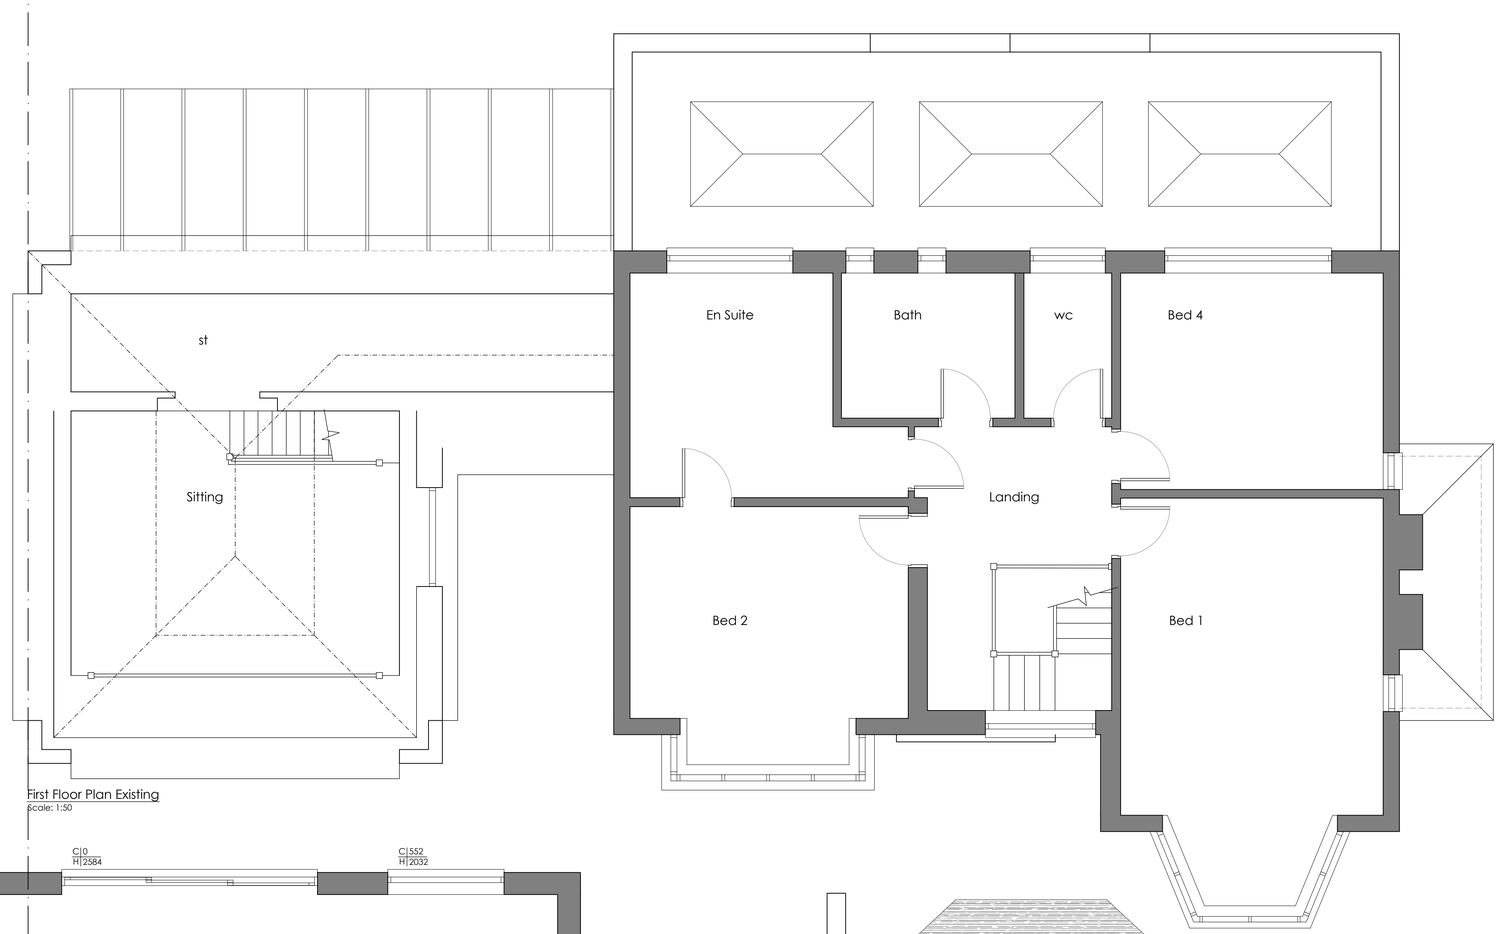


First Floor Plan Existing
Scale: 1:50

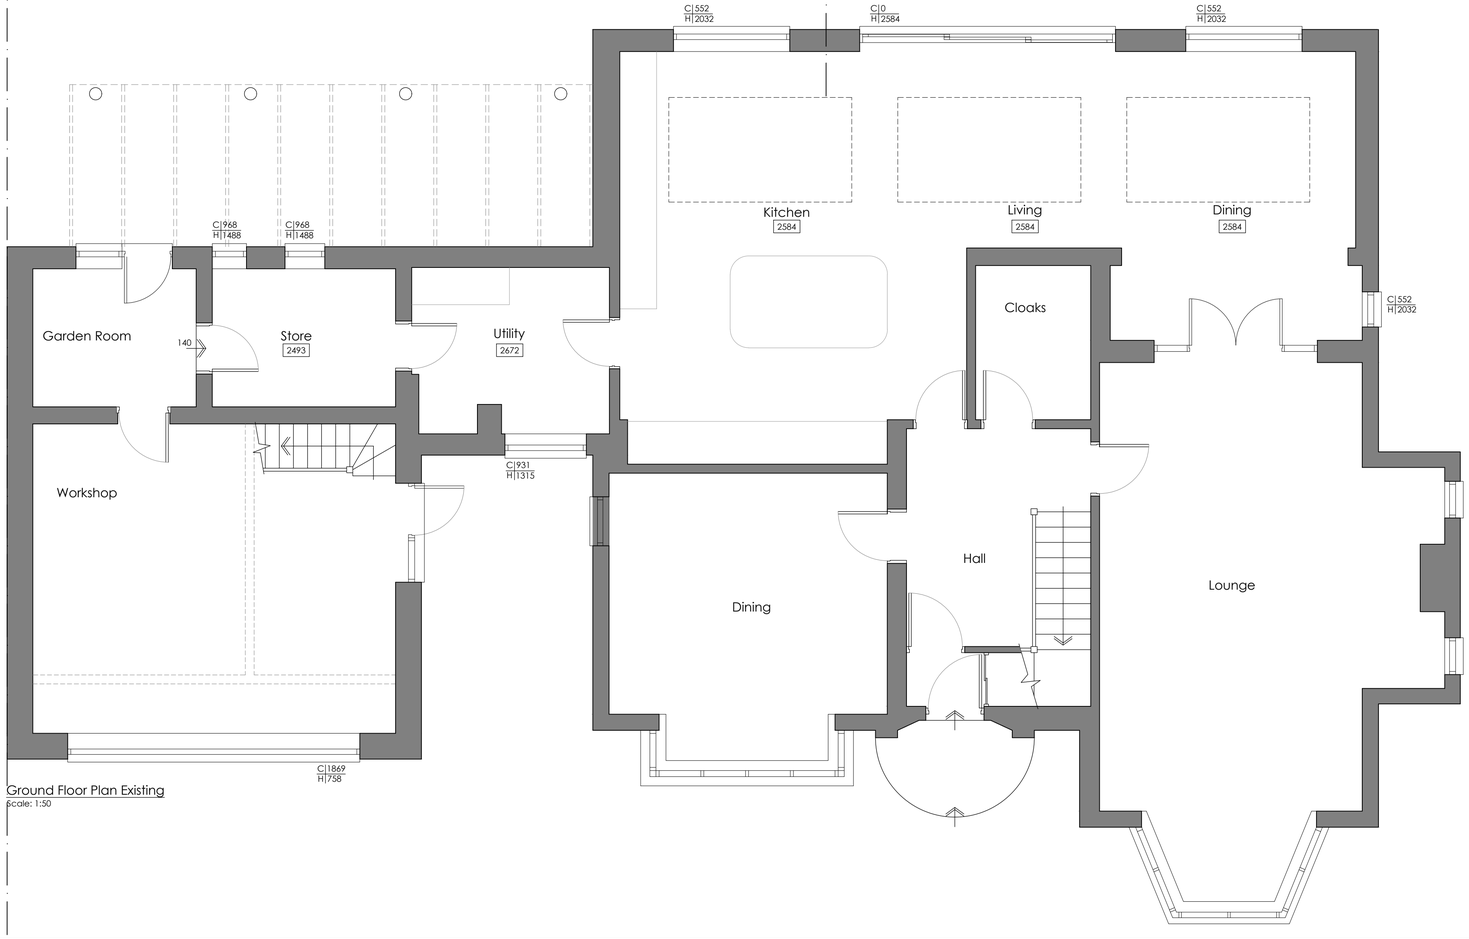

Ground Floor Plan Existing
Scale: 1:50



East Rear Elevation Existing
Scale: 1:100

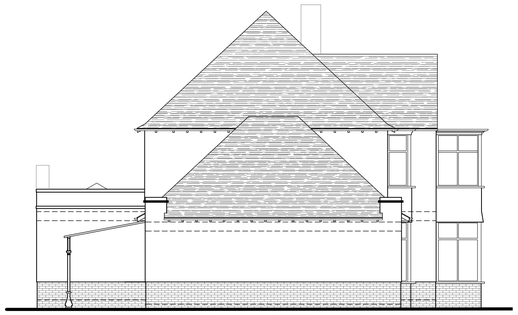

North Side Elevation Existing
Scale: 1:100

Scale Bar 1:50
0 1m 2m 3m 4m 5m

Scale Bar 1:100
0 2m 4m 6m 8m 10m

Rev.	Notes.	Date.	By.
-	-	-	-

This drawing is the property of WhiteleyEaves Ltd, and the copyright is reserved. Therefore this drawing is not to be copied or disclosed by any unauthorised persons without the prior consent of WhiteleyEaves Ltd.

WHITELEYEAVES LTD
PROPERTY & CONSTRUCTION CONSULTANTS
Hollinwood Business Centre, Albert Street, Oldham, OL8 3QL
T 0161 393 8417
E info@whiteleyeaves.co.uk
W www.whiteleyeaves.co.uk

CLIENT	AMIT HERWADKA
JOB NUMBER	693
DATE	20.06.2023
DRAWING NAME	EXISTING PLANS & ELEVATIONS
SCALE DRAWN:	1:50/ 1:100/
PAGE SIZE	A1
REVISION	-
DRAWING NUMBER	001
ADDRESS	191 BROOKLANDS ROAD, SALE MANCHESTER M33 3PJ
NOTES	.....
DRAWN BY:	ARC
CHECKED BY:	.....