


1 EXISTING FRONT ELEVATION - ST ANN'S PLACE
SCALE 1:50@A1; 1:100@A3

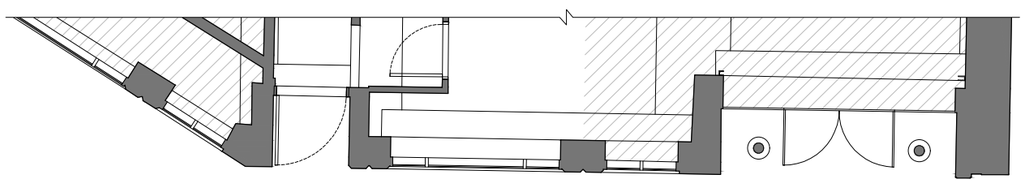

2 EXISTING PLAN - ST ANN'S PLACE ENTRANCE
SCALE 1:50@A1; 1:100@A3

Mark Pinney Associates

+44 (0)207394 1700
markpinneyassociates.com

NOTES:

THE CONTRACTOR IS RESPONSIBLE FOR CHECKING DIMENSIONS, TOLERANCES AND REFERENCES. ANY DISCREPANCIES ARE TO BE VERIFIED WITH THE ARCHITECT BEFORE PROCEEDING WITH THE WORKS ON SITE OR OFF SITE FABRICATION

WHERE AN ITEM OR DETAIL IS COVERED OR DESCRIBED ON DRAWINGS OF DIFFERENT SCALES THE LARGER SCALE DRAWING IS TO BE WORKED TO.

DO NOT SCALE FROM THIS DRAWING. FIGURED DIMENSIONS TO BE WORKED TO IN ALL CASES.

THIS IS A COPYRIGHT (C) DRAWING AND IS NOT TO BE REPRODUCED WITHOUT THE WRITTEN PERMISSION OF THE ARCHITECT

LEGEND

OUT OF DEMISE

EXISTING ST ANN'S PLACE ELEVATION & PLAN

35 KING STREET
MANCHESTER

JOB NUMBER:	1368
CREATED DATE:	18.01.24
DRAWN BY:	EL
SCALE:	1:50@A1; 1:100@A3

0m 1.0m 2.0m 3.0m 4.0m 5.0m

N

REV:	DATE:	DESCRIPTION:	BY:
A	30.04.24	ADVERTISEMENT CONSENT APPLICATION	EL

ADVERTISEMENT

1368.P.02.001 A