0m 1m 2m 3m 4m 5m

VISUAL SCALE 1:100 @ A3

01_E-Elevation
1 : 100

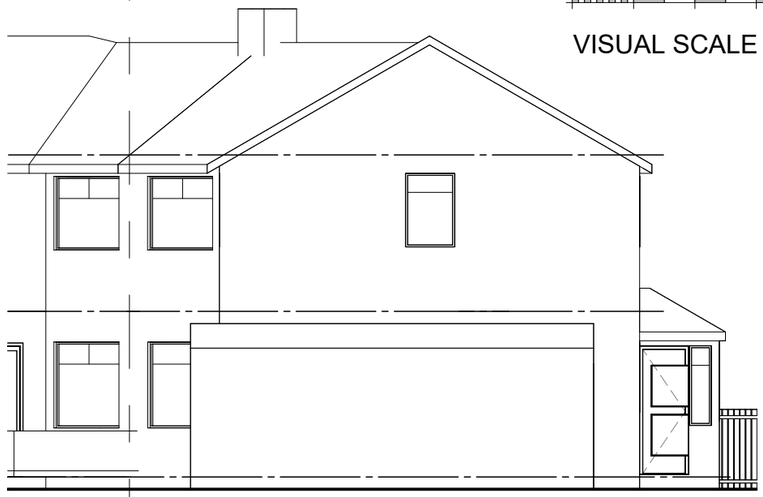

02_E-Elevation
1 : 100

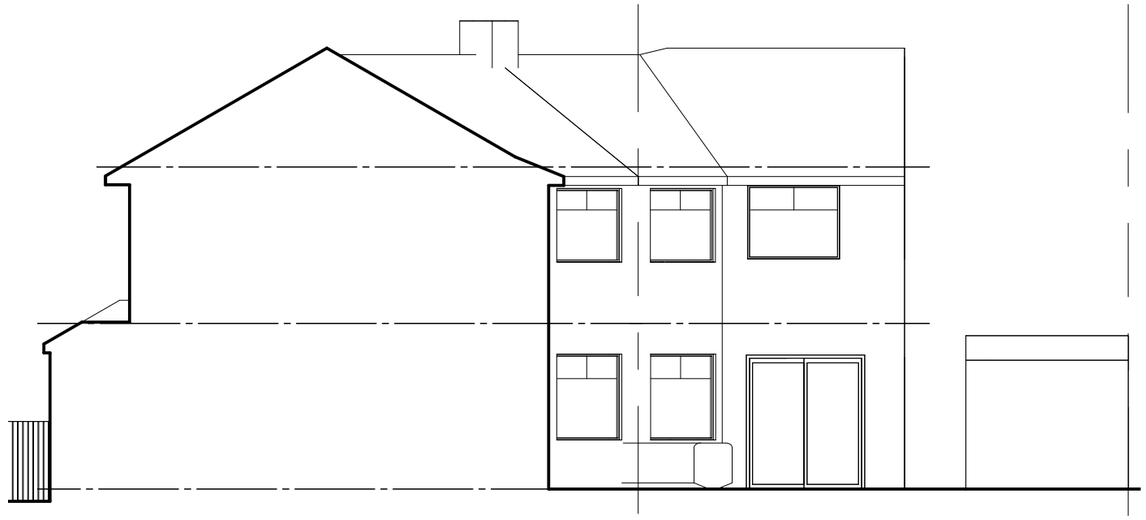

03_E-Elevation
1 : 100

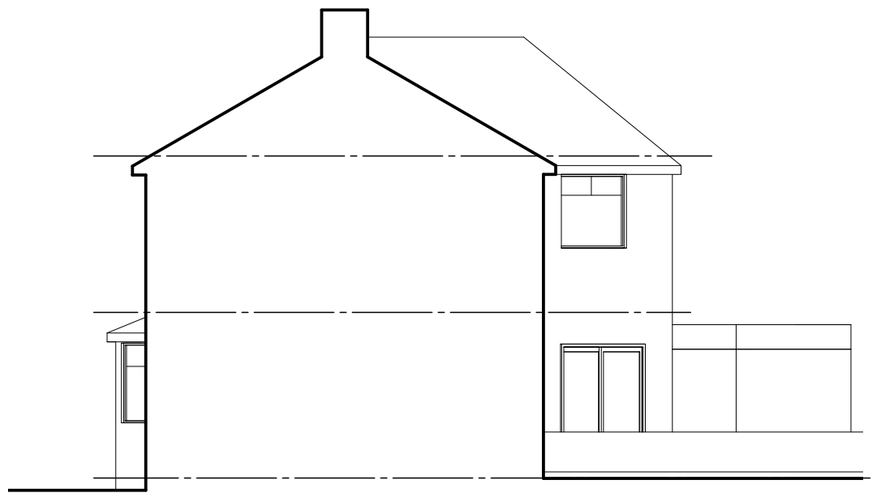

04_E-Elevation
1 : 100

COPYRIGHT © ALL RIGHTS RESERVED BY VIKAS ALYAS LTD. DO NOT SCALE FROM DRAWING. DRAWING INDICATES DESIGN INTENT ONLY. REPORT ANY DISCREPANCIES TO CLIENT / VA LTD. NOT TO BE USED FOR CONSTRUCTION UNLESS STATED SO. TO BE READ IN CONJUCTION WITH OTHER DRAWINGS OR SPECIFICATION WHERE PROVIDED.

ARCHITEK
BUILDING DESIGN CONSULTANCY
0161 511 8479
vikas@architek.uk
916 Stockport Road, Levenshulme, Manchester, M19 3AB

No.	Description	Date
P1	Issue to Planning	01.05.2024

PROJECT
Two storey side extension, single storey rear extension. Overhang canopy to front and rear elevations. Demolish garage

ADDRESS
2 Swanage Ave, Wythenshawe, Manchester, M23 9EW

Manchester City Council

PURPOSE OF ISSUE
PLANNING

SHEET
Existing Elevations

CLIENT
Chitra Ganapathy

Date	Project number	Scale (@ A3)
09.02.2024	1259	1 : 100
Drawn by: VA	DRAWING NUMBER: A103	REV: P1
Checked by: VA		