
FLAT 1. 38.9 SQM
FLAT 2. 43 SQM

PURPOSE OF ISSUE	PLANNING


Do not scale from this drawing. All information should be checked by the contractor on site before commencing work. Any discrepancies should be reported to the architect immediately. All rights are reserved and are not transferable. Unauthorised reproductions of this drawing are not permitted.

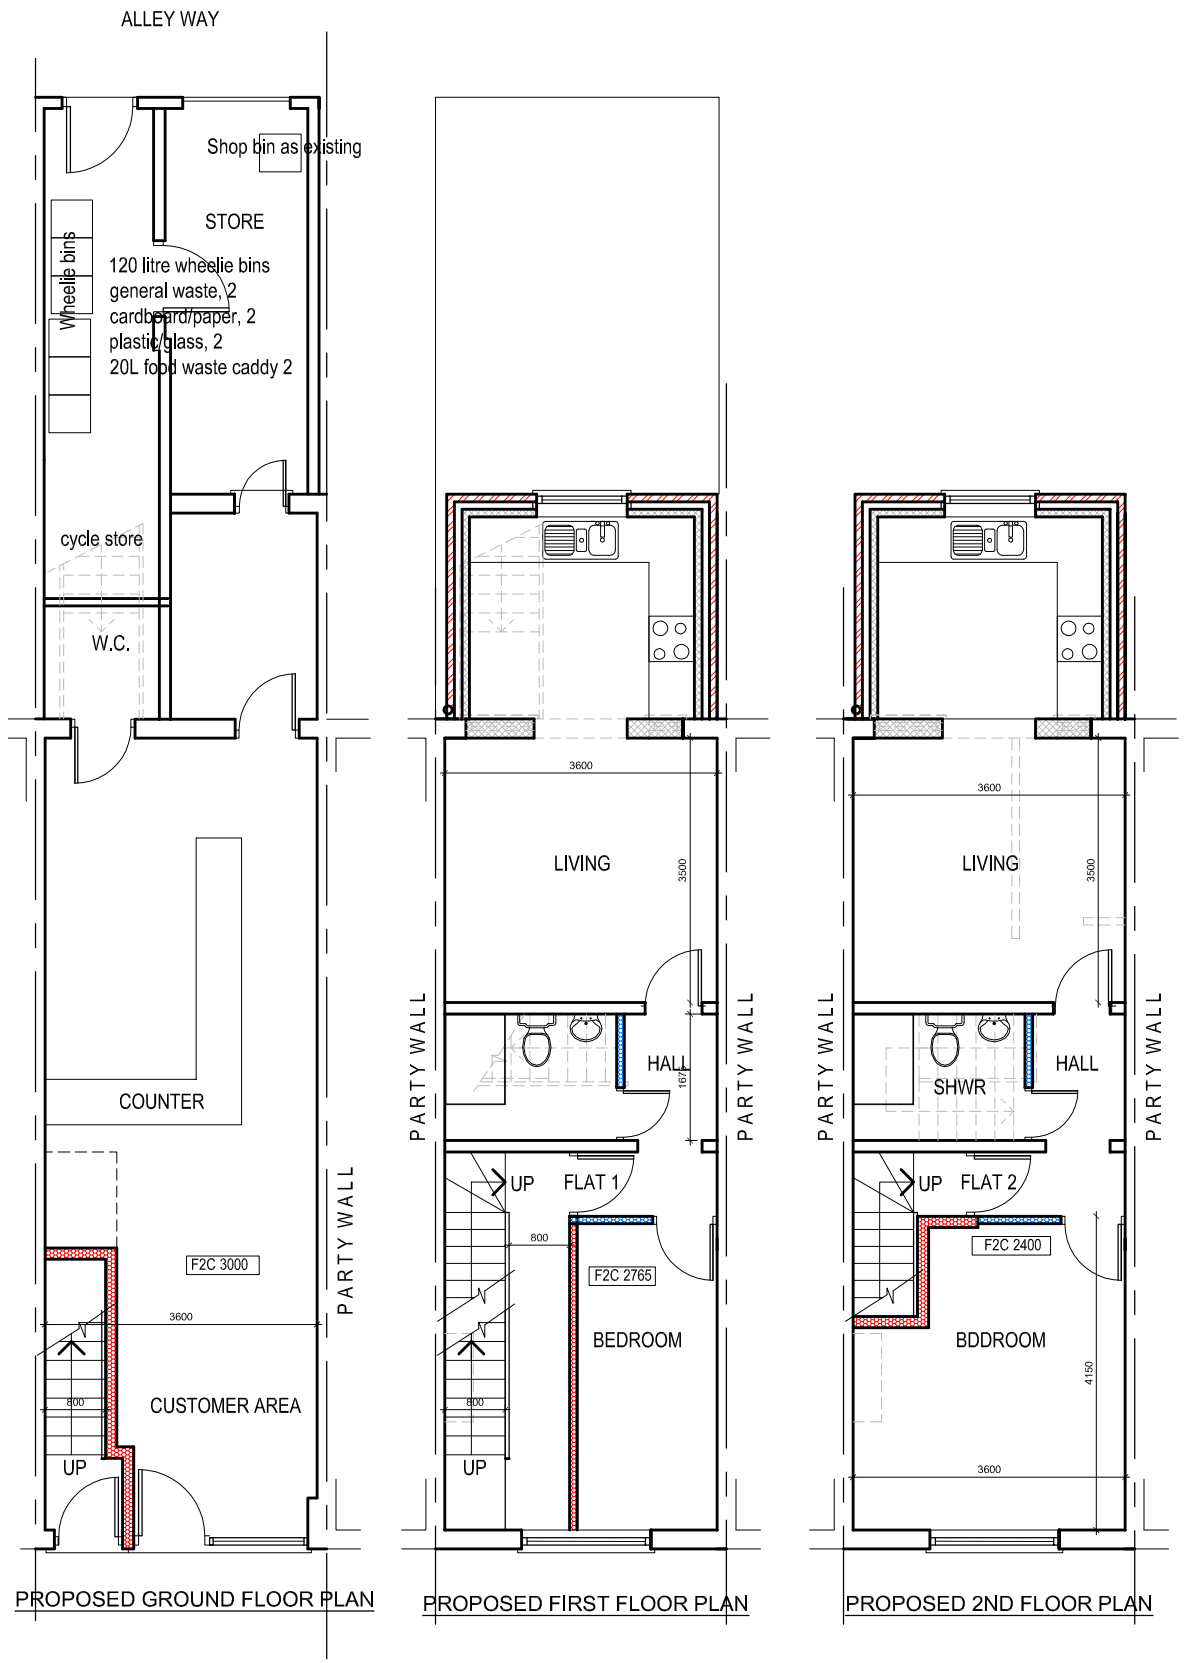

PROPOSED GROUND FLOOR PLAN

PROPOSED FIRST FLOOR PLAN

PROPOSED 2ND FLOOR PLAN

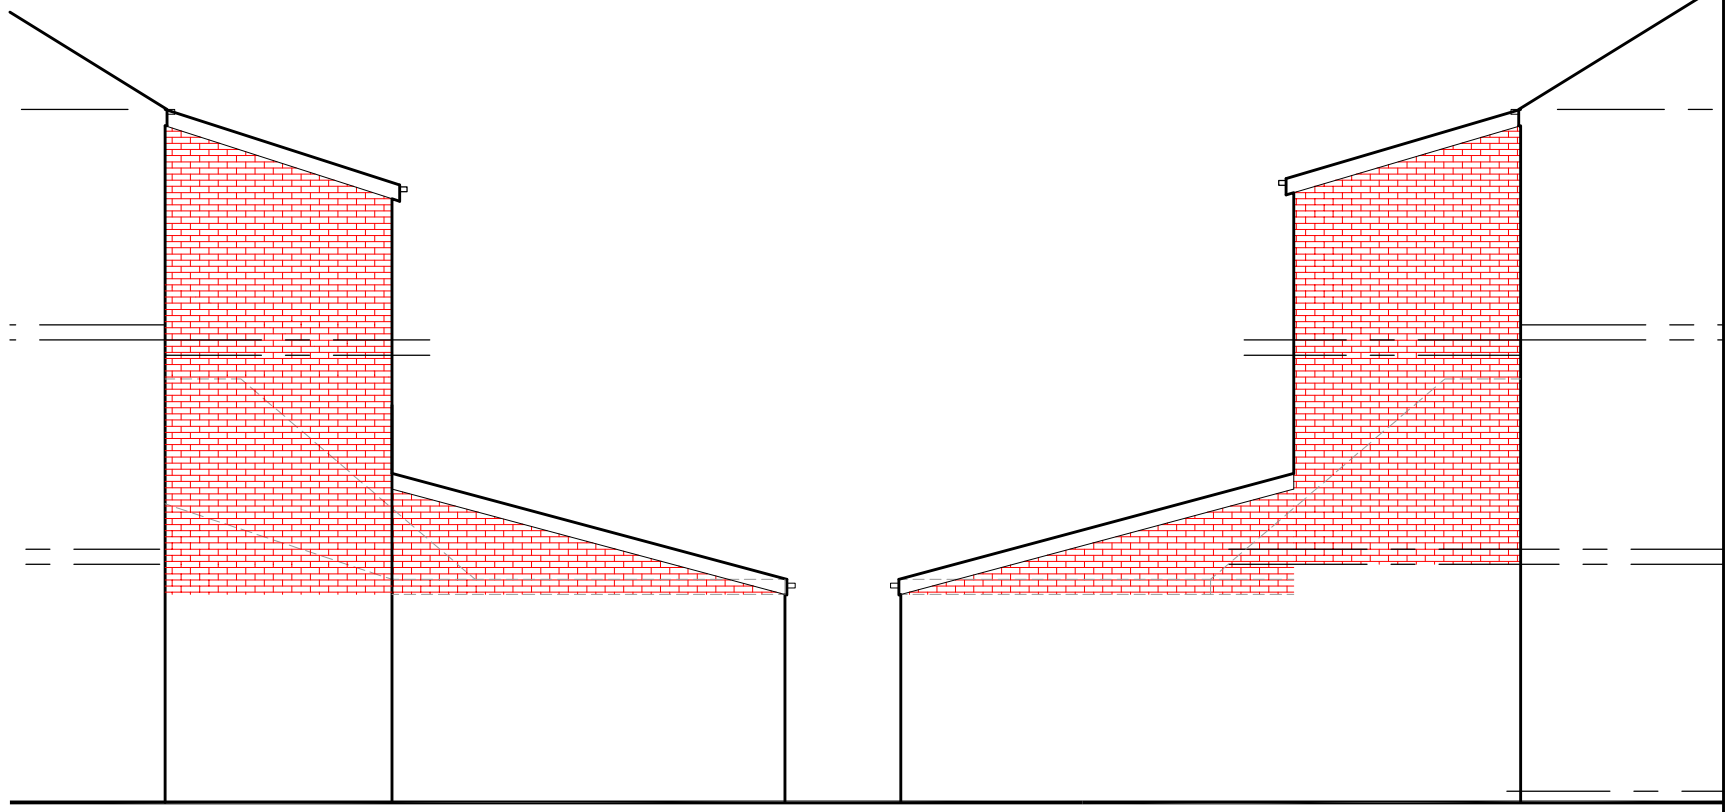

PROPOSED SIDE ELEVATION

PROPOSED SIDE ELEVATION



PROPOSED REAR ELEVATION

PROPOSED FRONT ELEVATION

Rev. A. 7.6.24 Corridor width increased

PROJECT
900 Stockport Road, Levenshulme

CLIENT
Mr. Mazhar

DRAWING TITLE
Proposed Plan

JOB No	DRAWING No	
-	NA-P02	
SCALE	DATE	REVISION
1:100@A3	Feb. 2024	A

t: 0782 895 3405
e: niamat@hotmail.co.uk

na design