

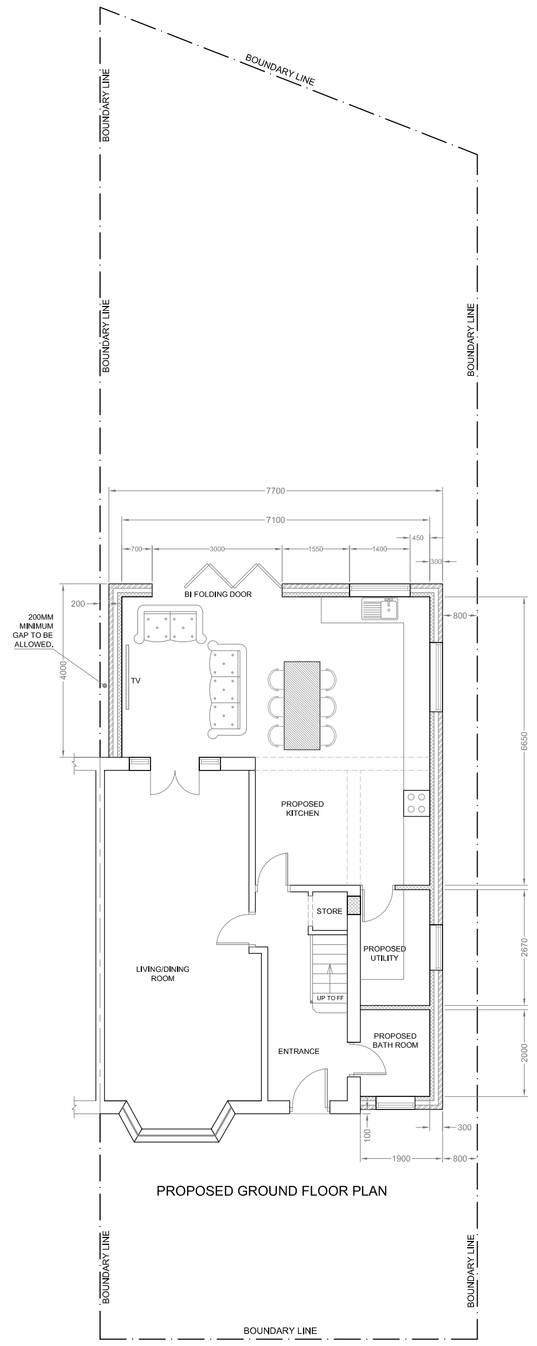



PROPOSED GROUND FLOOR PLAN

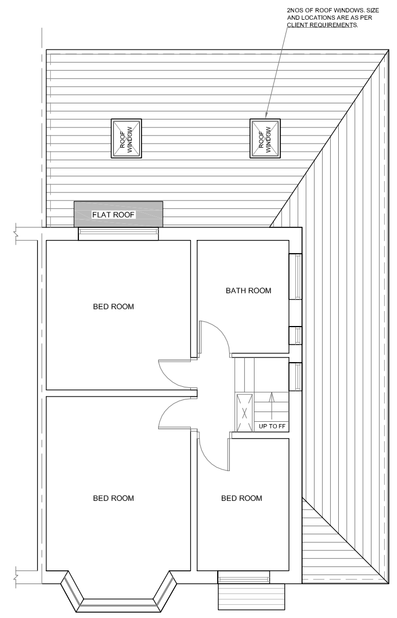


PROPOSED FIRST FLOOR PLAN

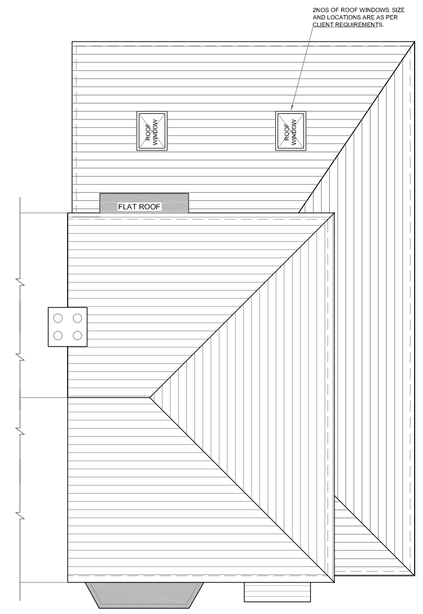


PROPOSEDROOF PLAN

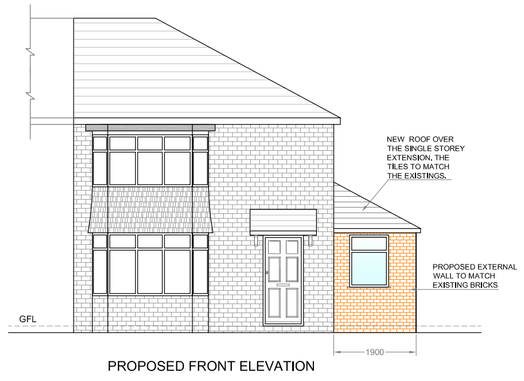

PROPOSED FRONT ELEVATION

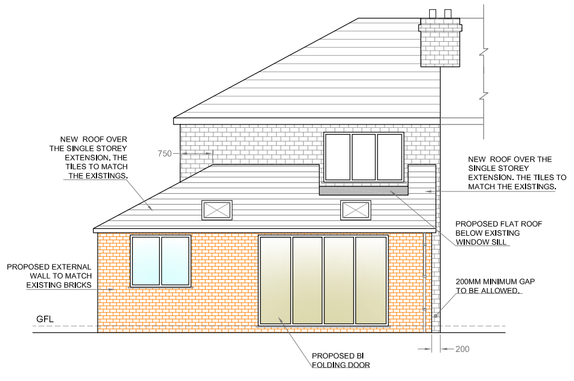


PROPOSED REAR ELEVATION

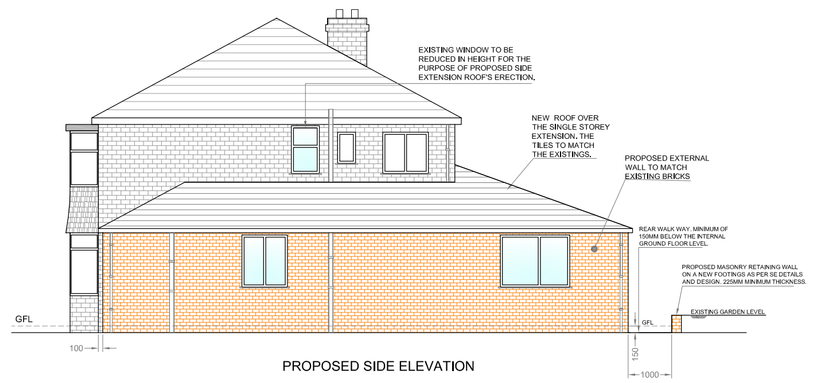

PROPOSED SIDE ELEVATION



PROPOSED SIDE ELEVATION

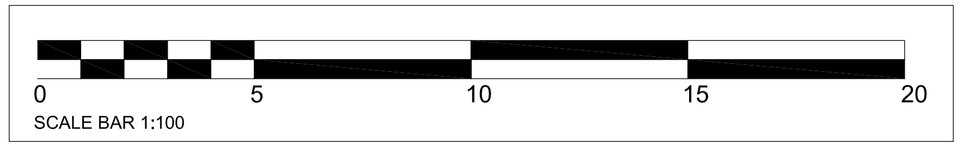

Date	Rev.		Initials	

- THIS DRAWING IS SUBJECT TO COPYRIGHT AND IS NOT TO BE REPRODUCED IN PART OR WHOLE WITHOUT APPROVAL.
- ALL DIMENSIONS TO BE CHECKED ON SITE BY CONTRACTOR AND DISCREPANCIES CLARIFIED WITH THE CLIENT PRIOR TO COMMENCEMENT.
- THESE DRAWINGS ARE PREPARED FOR PLANNING PURPOSES ONLY.

Project: 16 FAIRMILE DRIVE, MANCHESTER, M20 5WS.

Client: MR M. AL-RIKABI

Title: PROPOSED FLOORS PLANS & ELEVATIONS

Date: APRIL 2024

Scale: 1:100 @ A1 SHEET

Drawing No.: HS2402 - 02

REV.