

NOTES


ALL DIMENSIONS TO BE CHECKED ON SITE PRIOR TO ANY MANUFACTURING OR FABRICATION AND ANY ANOMALIES TO BE BROUGHT TO THE ATTENTION OF THE ARCHITECT.

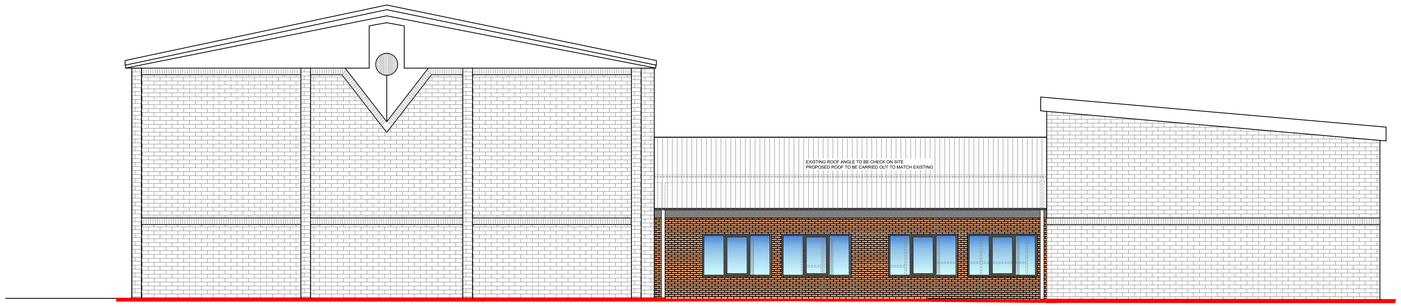

PROPOSED FRONT ELEVATION 1:100

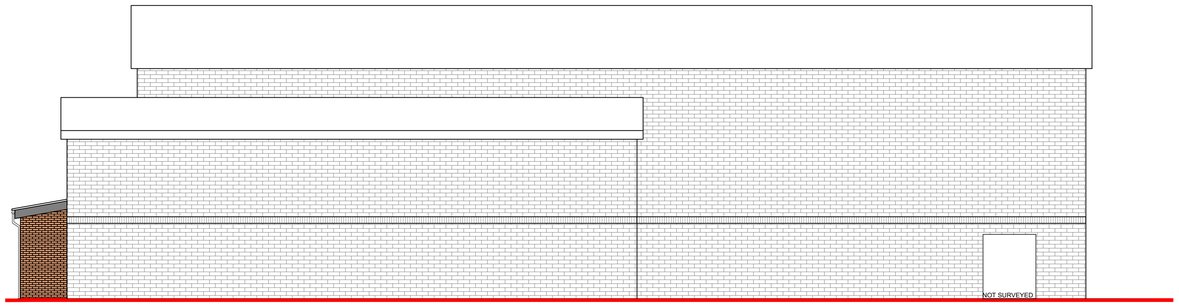

PROPOSED SIDE ELEVATION 1:100

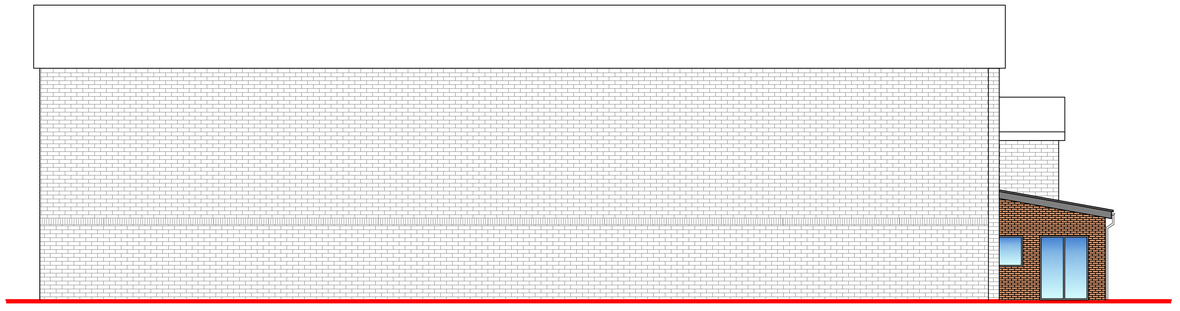

PROPOSED SIDE ELEVATION 1:100

REV	AMENDMENTS	BY	DATE
C	REVISED BRICK DIMS	ET	19.03.24
B	REVISED DRAWINGS	ET	08.03.24
A	FIRST ISSUE	ET	07.03.24

PROPOSALS

PROJECT

PROPOSED
ALTERATIONS/EXTENSIONS
ALWORTH ROAD
BLACKLEY
MANCHSTER
M9 0RP

CLIENT

MR JULIAN SHAW

DRAWING TITLE

PROPOSED ELEVATIONS

DRAWN	ET	DATE	19.03.24
CHECKED		SCALE	1:20(A1)
APPROVED			

HOWARD & SEDDON A.R.I.B.A.
CHARTERED ARCHITECTS
64 WASHWAY ROAD
SALE, CHESHIRE, M33 7RE
TEL NO. 0161 - 973 8296
FAX NO. 0161 - 962 3485
E-MAIL : ADMIN@HOWARDANDSEDDON.CO.UK

JOB No.	DRG No.	REVISION
15,729	04	C