

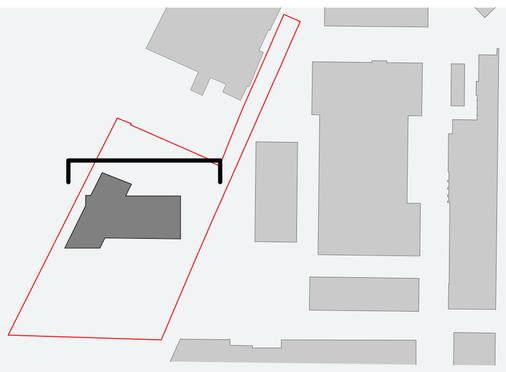


KEY PLAN

FACADE SCOPE LEGEND:

A	EXPRESSED GRID TO APARTMENT LEVELS - TYPICALLY VERTICAL PIER CLADDING
B	EXPRESSED GRID TO APARTMENT LEVELS – TYPICALLY HORIZONTAL SPANDREL CLADDING - SECONDARY ARCHITECTURAL RELIEF
C	ALUMINIUM OPAQUE SPANDREL CLADDING PANEL GLAZED INTO WINDOW/ CW SYSTEM TO APARTMENT LEVELS
D	EXPRESSED GRID TO LEVEL 01 [NON APARTMENT LEVEL] - PRIMARY ARCHITECTURAL RELIEF
E	EXPRESSED GRID TO ROOF LEVEL - PRIMARY ARCHITECTURAL RELIEF
F	EXPRESSED GRID TO LEVEL 00 & 01 [NON APARTMENT LEVEL] - 'THE BOX'
G	VERTICAL LOUVRES TO ROOF LEVEL
H	PLANT SCREEN TO ROOF LEVEL
I	CLADDING TO LIFT OVERRUN & PLANT ROOM AT ROOF LEVEL
J	ALUMINIUM FRAMED WINDOW / CW SYSTEM WITH CLEAR VISION GLAZING & VENT TO APARTMENT LEVELS
K	ALUMINIUM ARCHITECTURAL LOUVRE GLAZED INTO WINDOW/ CW SYSTEM TO APARTMENT AND CO-WORKING LEVELS
L	ALUMINIUM WINDOW / CW SYSTEM WITH CLEAR VISION GLAZING & VENT TO FEATURE BOX, LEVELS 34 -35
M	ALUMINIUM CURTAIN WALL SYSTEM WITH CLEAR VISION GLAZING TO LEVEL 00 - 04 [NON APARTMENT LEVELS]
O	ALUMINIUM ARCHITECTURAL LOUVRE GLAZED INTO CURTAIN WALL SYSTEM TO LEVEL 00 & 01 [NON APARTMENT LEVELS]
P	ALUMINIUM OPAQUE CLADDING TO LEVEL 00-05 [NON APARTMENT LEVELS]
Q	ALUMINIUM CLADDING TO WET RISER INFILL POINT TO LEVEL 00 [NON APARTMENT LEVELS]
R	CLAY 'RED MULTI' FACING BRICKWORK TO LEVEL 00 [COMMERCIAL UNIT]
S	ALUMINIUM ARCHITECTURAL LOUVRE GLAZED INTO CURTAIN WALL SYSTEM TO COMMERCIAL UNIT
T	PERFORATED ALUMINIUM PANEL GLAZED INTO CURTAIN WALL SYSTEM
BAL-01	GLAZED BALUSTRADE TO ROOF TERRACE
CAN-01	SUSPENDED CANOPY TO COMMERCIAL UNIT OUTSIDE SEATING
	SIGNAGE ZONES

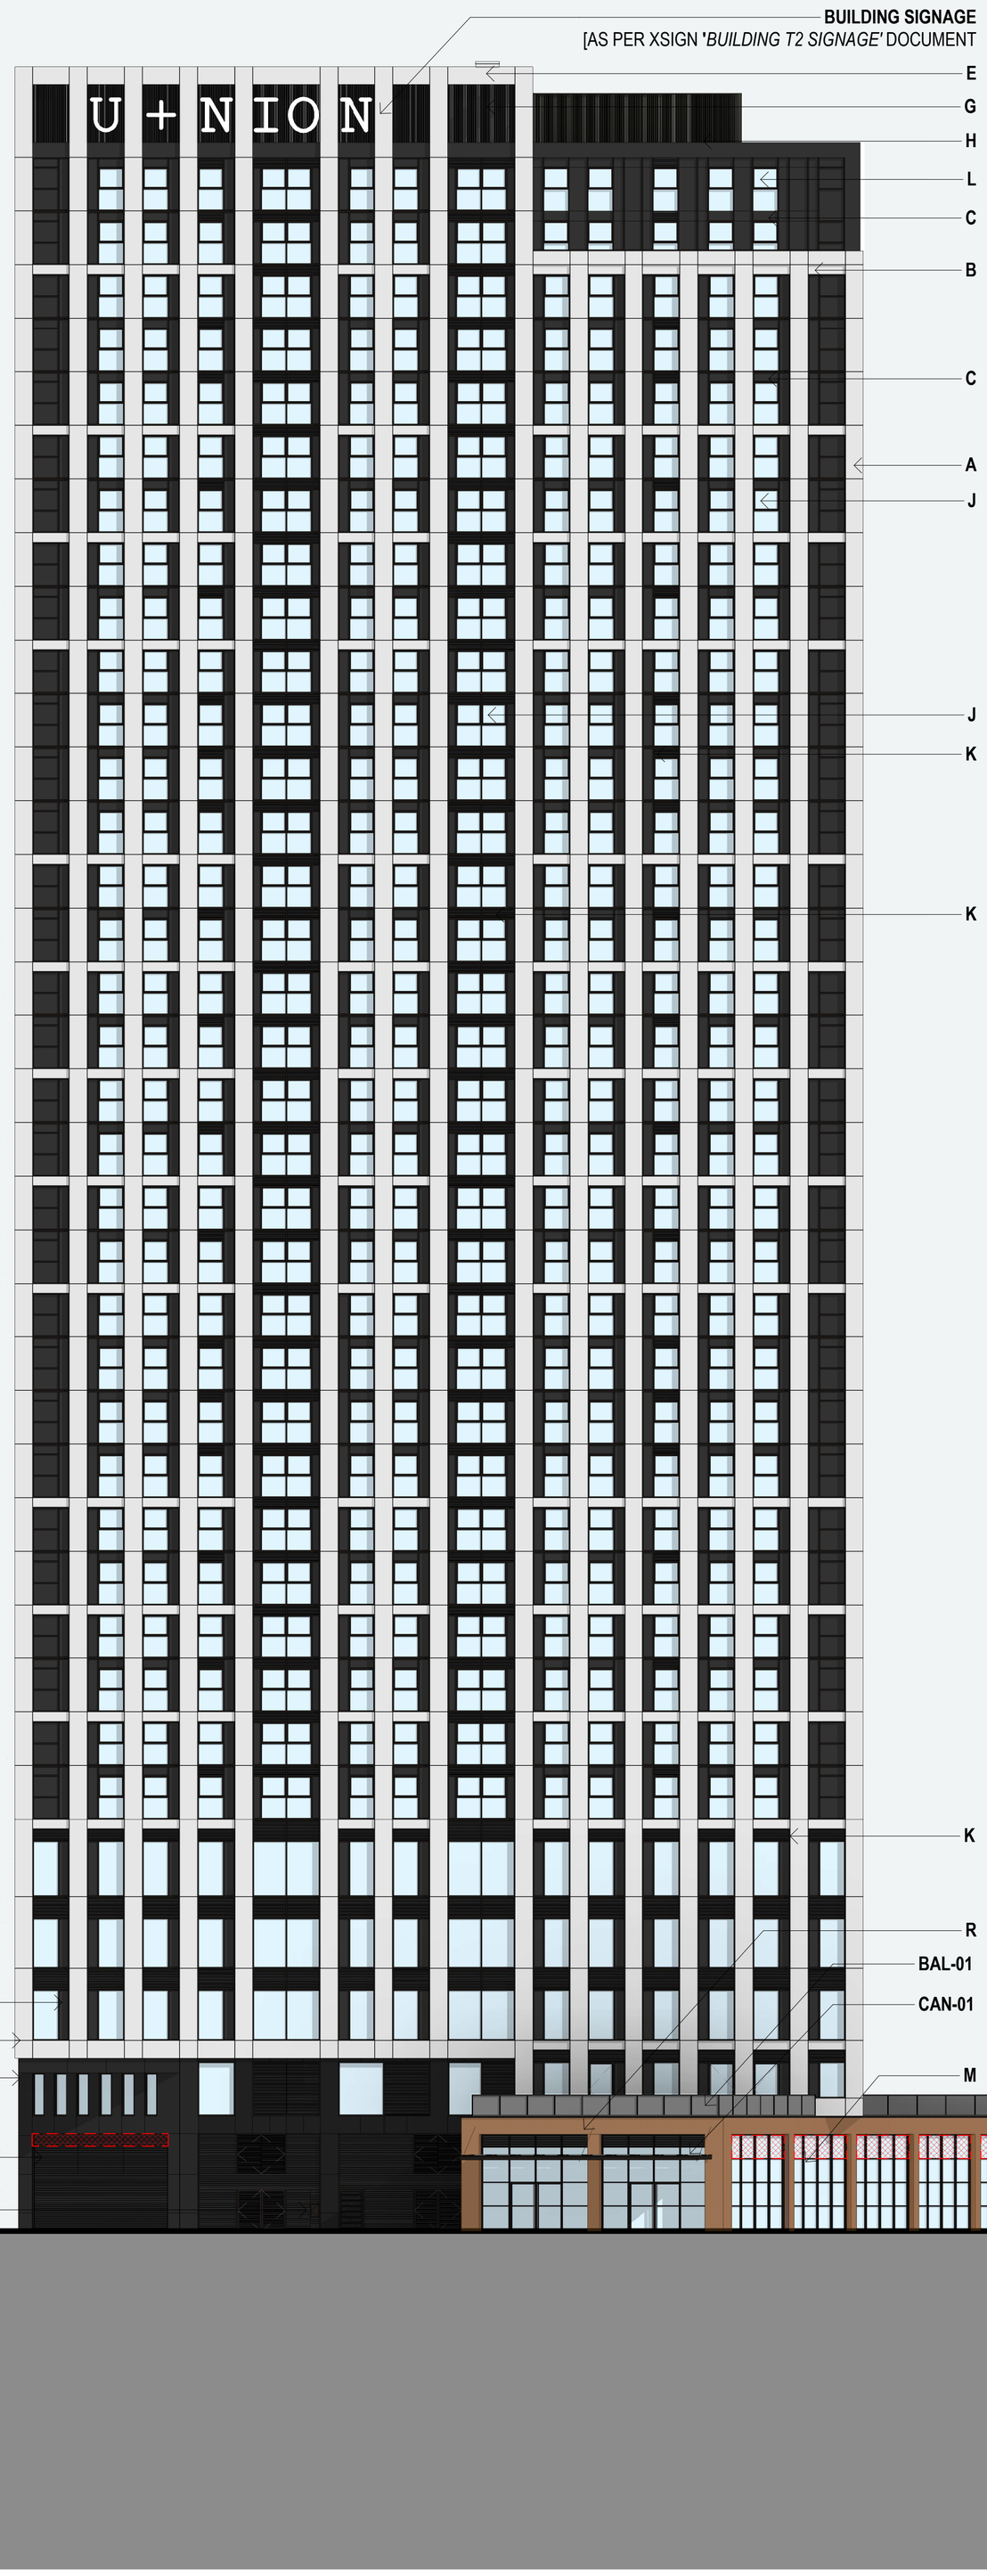

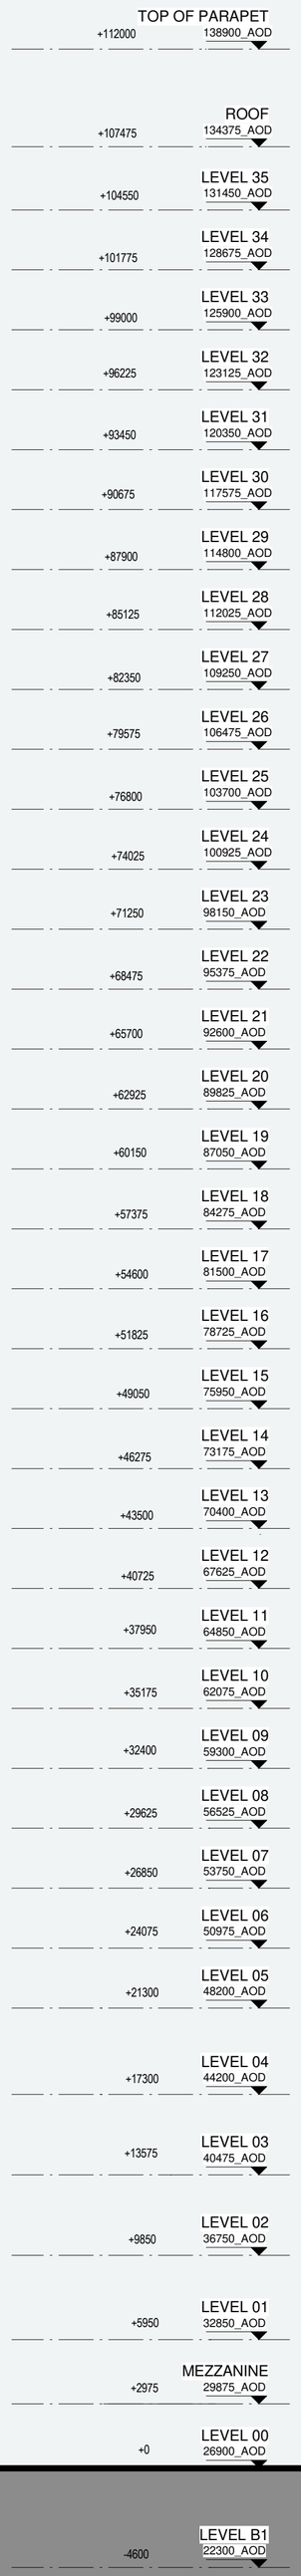

No.	Date	Dwn	Chk	App	Revision or reason for issue
B	20200320	EDS	PT	JR	ISSUED FOR PLANNING First Issue
C	20200327	EDS	PT	JR	ISSUED FOR PLANNING
D	20211014	JG	ML	JR	ISSUED FOR PLANNING
E	20211117	JG	GS	JR	ISSUED FOR PLANNING
F	20211130	JG	GS	JR	ISSUED FOR PLANNING
G	20231117	SC	GS	JR	ISSUED FOR PLANNING
H	20240613	GS	GS	JR	Main building signage indicated

General Notes
Do not scale from drawing. Use marked dimensions.
To be read in conjunction with all other Consultant's drawings.
The Architect to be immediately notified of any discrepancies.
Copyright on this drawing retained by the Architect.

Client
VITA

VITA
The Box, Horseshoe Lane
Alderly Edge, SK9 7QP
Telephone +44 (0) 207123 4000 Facsimile +44 (0) 161 332 7718
Email info@selectproperty.com

DENTON CORKER MARSHALL

Architect
Denton Corker Marshall LLP
3.04 The Frames 1 Phipp Street
London EC2A 4PS
Telephone 020 7833 2020 Facsimile 020 7833 9320
Email mail@dentoncorkermarshall.co.uk

Project Title
T2 VITA LIVING, ST. JOHNS

Scale / North Point
1:200 @ A1 0 2 4 6 10M
1:400 @ A3

Drawing Title
PROPOSED NORTH ELEVATION

Drawing Number
6555-P-B500-E-N

Revision
H

Drawing Status
PLANNING