
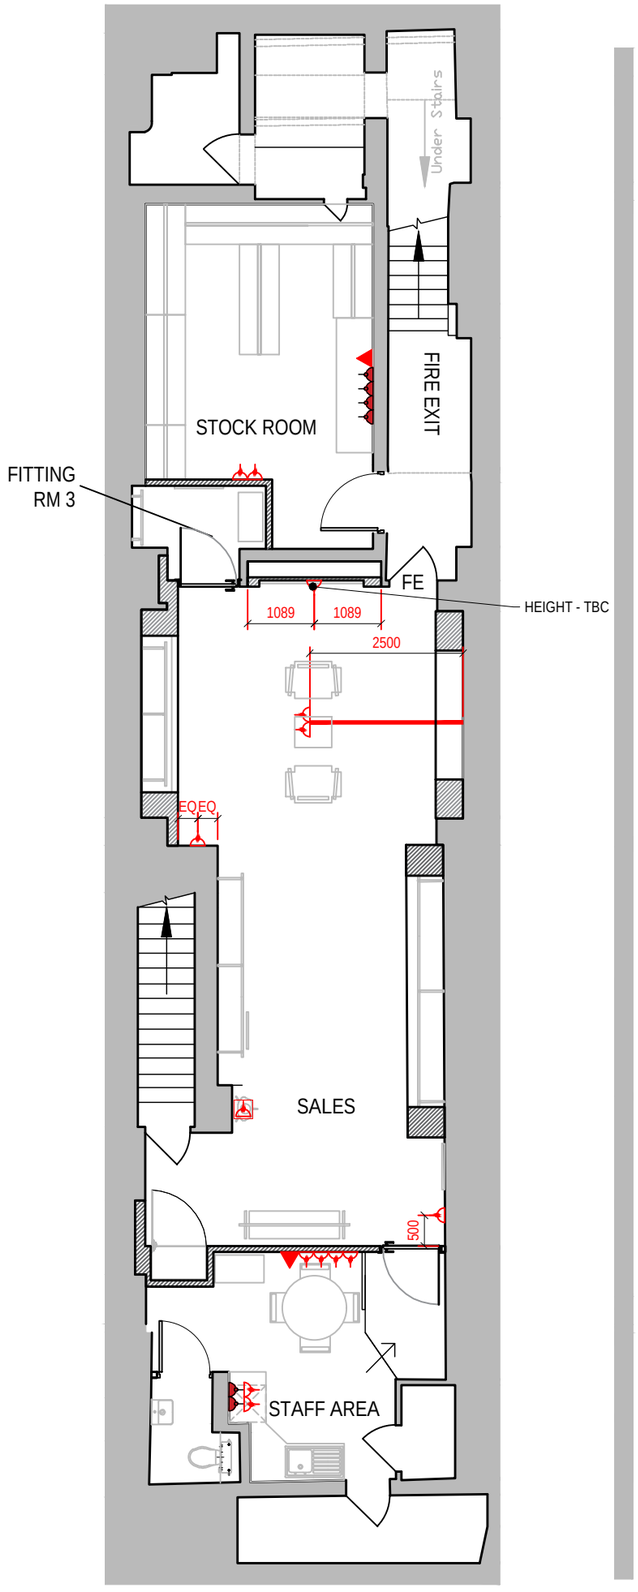



BASEMENT FLOOR PLAN

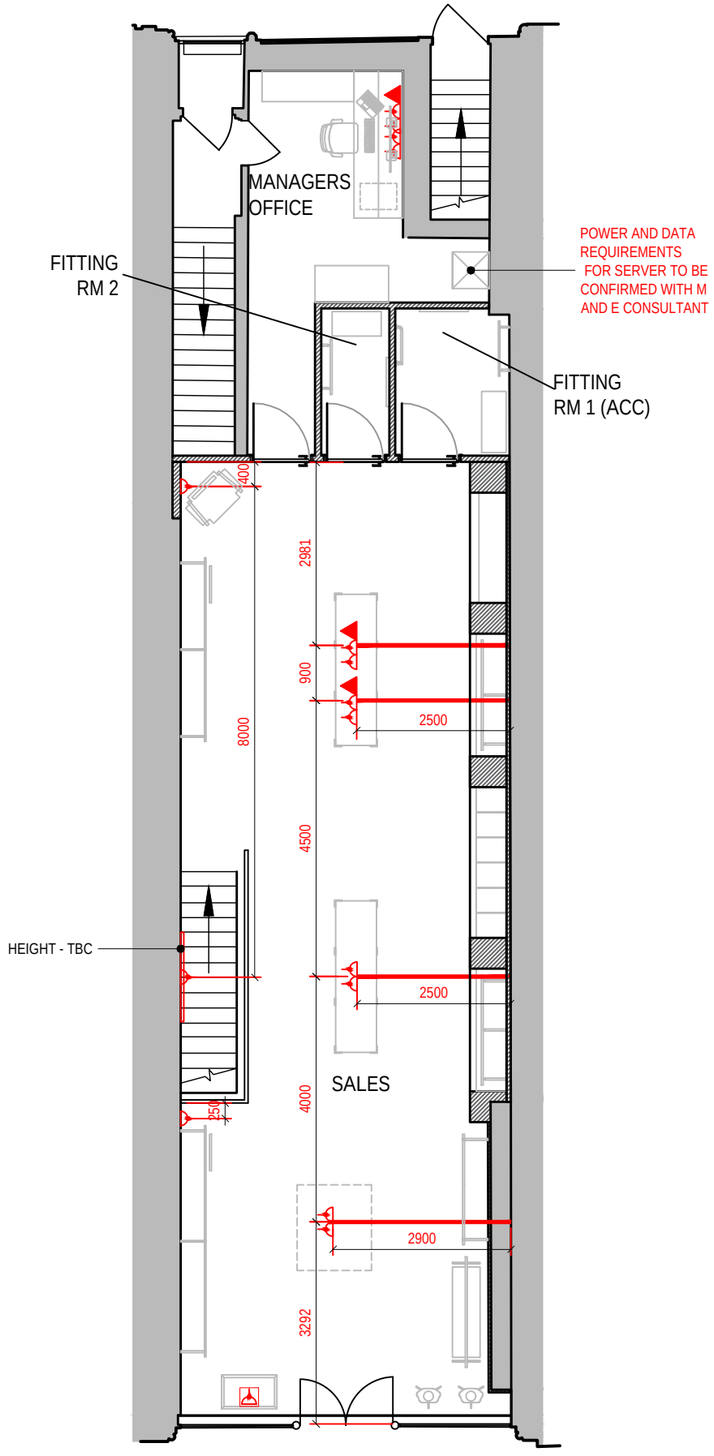


GROUND FLOOR PLAN

SCALE BAR - 1:100

0 1m 2m 3m 4m 5m 10m

## ELECTRICAL KEY

- DOUBLE DATA CAT 6 - 450 MM TO UNDERSIDE OF SOCKET FROM FL
- 13A SINGLE SWITCHED SOCKET OUTLET (LOW LEVEL) SQUARE SOCKET WITH COVER, FINISH: STAINLESS STEEL TO WALL SOCKET ONLY. 450 MM TO UNDERSIDE OF SOCKET FROM FL
- 13A TWIN SWITCHED SOCKET OUTLET (LOW LEVEL) ALL WHITE. 450 MM TO UNDERSIDE OF SOCKET FROM FL
- 13A TWIN SWITCHED SOCKET OUTLET (LOW LEVEL) ALL WHITE.. 1200 MM TO TOP EDGE OF FITTINGS FROM FL
- 13A SINGLE SWITCHED SOCKET OUTLET - FLOOR BOX WITH COVER. COVER TO TAKE FLOOR FINISH.
- DASHED LINE DENOTES FLOOR CHASES, MAX 35MM DEPTH TO BE CLARIFIED WITH LANDLORD

POWER AND DATA TO BE CONFIRMED WITH CLIENT.
KITCHEN APPLIANCE AND ELECTRIC HAND DRIER TO STAFF WC TO BE ALLOWED FOR IN STAFF AREA.
QUANTITY FOR SINGLE LOW LEVEL SOCKET IN REVIEW.
REQUIREMENTS FOR RECESSED SCREEN - TBC
LMO PANEL LOCATION - TBC

NOTES

Do not scale from this drawing. Only figured dimensions are to be taken from this drawing. Contractor must verify all dimensions on site before commencing any work or shop drawings. Report any discrepancies to the architect before commencing work. If this drawing exceeds the quantities taken in any way the architects are to be informed before the work is initiated. Work within the Construction (Design & Management) Regulations 2015 is not to start until a Health and Safety Plan has been produced. This drawing is copyright and must not be reproduced without consent of NW Architects Limited.

DRAWING STATUS/TYPE KEY

| | | | | | |
|---|---|---|---|---|---|
| **F** | Feasibility | **SK** | Sketch | **L** | Landscape |
| **P** | Planning | **M** | Marketing | **S** | Survey |
| **T** | Tender | **TNT** | Tenant | **OS** | Ordnance Survey |
| | | | | **C** | Construction |
| | | | | **AB** | As Built |

SURVEY NOTE

The original building survey was undertaken by a third party. NW Architects accepts no responsibility for any errors, omissions or discrepancies.

| REV | DESCRIPTION | DRAWN | DATE | CHECKED | DATE |
|---|---|---|---|---|---|
| A | CHIMNEY TO REMAIN, ANGLED WALL OMITTED. LAYOUT ADAPTED TO SUIT. ADDITIONAL POWER AND DATA TO BASEMENT STOCK ROOM | RC | 17-06-24 | NW | 17-06-24 |

REVISIONS

NW-ARCHITECTS
27 York Place · Leeds · LS1 2EY
leeds@nw-architects.co.uk · Tel: 0113 880 0510 · Fax: 0113 880 0511
www.nw-architects.co.uk

CLIENT

BELSTAFF

PROJECT

Belstaff Store Relocation
King Street, Manchester

DRAWING TITLE

As Proposed - Small Power & Data Layout
Basement & Ground Floors

| Scale | Drawn By | Date Drawn |
|---|---|---|
| 1:100 @ A3 | RC | 19-03-24 |
| | Checked By: NW | Date Checked: 19-03-24 |

| Drawing No. | Revision |
|---|---|
| 23069-C109 | A |