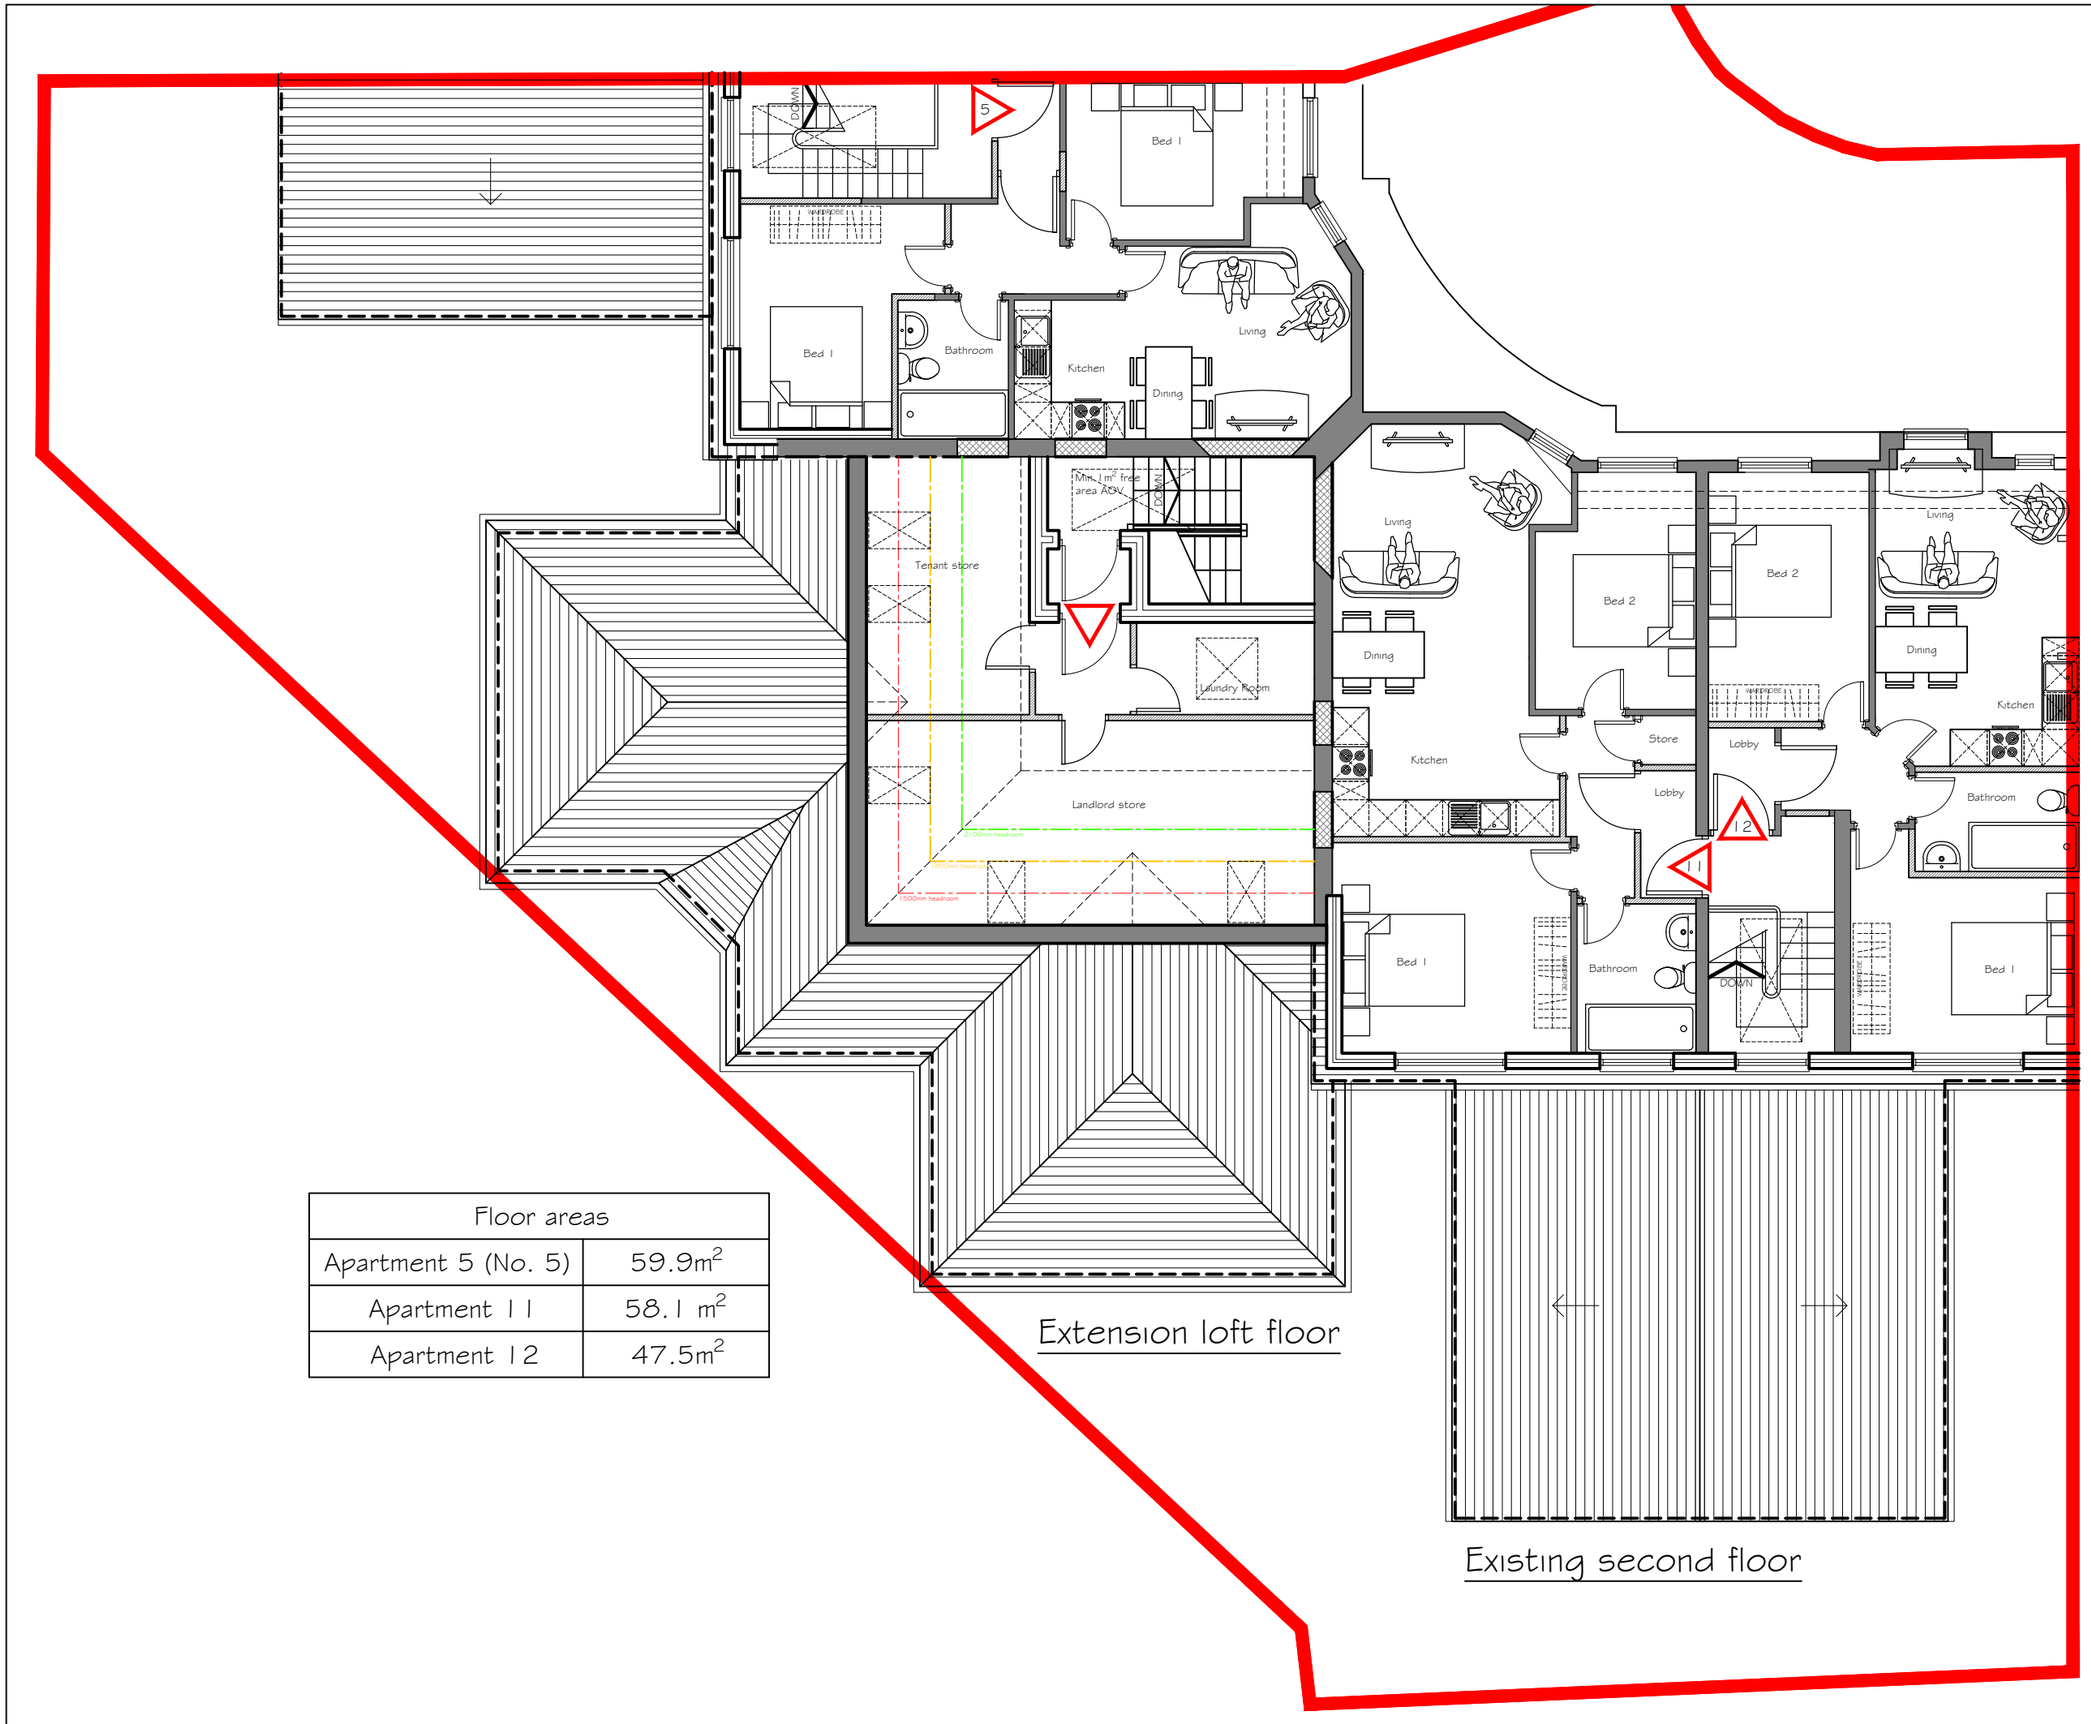


Extension loft floor

Existing second floor

Floor areas	
Apartment 5 (No. 5)	59.9m²
Apartment 11	58.1 m²
Apartment 12	47.5m²

Revision	Description	Init.	Date
B	Apartment numbered with floor areas added	D.J.J	05.04.24
A	Plans altered to suit FRA	D.J.J	19.03.24

PLANNING

PZ VI Architects & Designers
Tel: 07973 616 038
E-mail:info@pzvi-architects.co.uk

Project: 5-7 BEACONSFIELD

Client: THIS SPACE LTD

Drawing Title: PROPOSED SECOND-LOFT FLOOR PLANS

Drawing No: KR845-PL-206

Rev: B

Drawn By: D.J.J

Checked: J. Albutt

Scale: 1:100 @ A3

Date: 18.07.2023