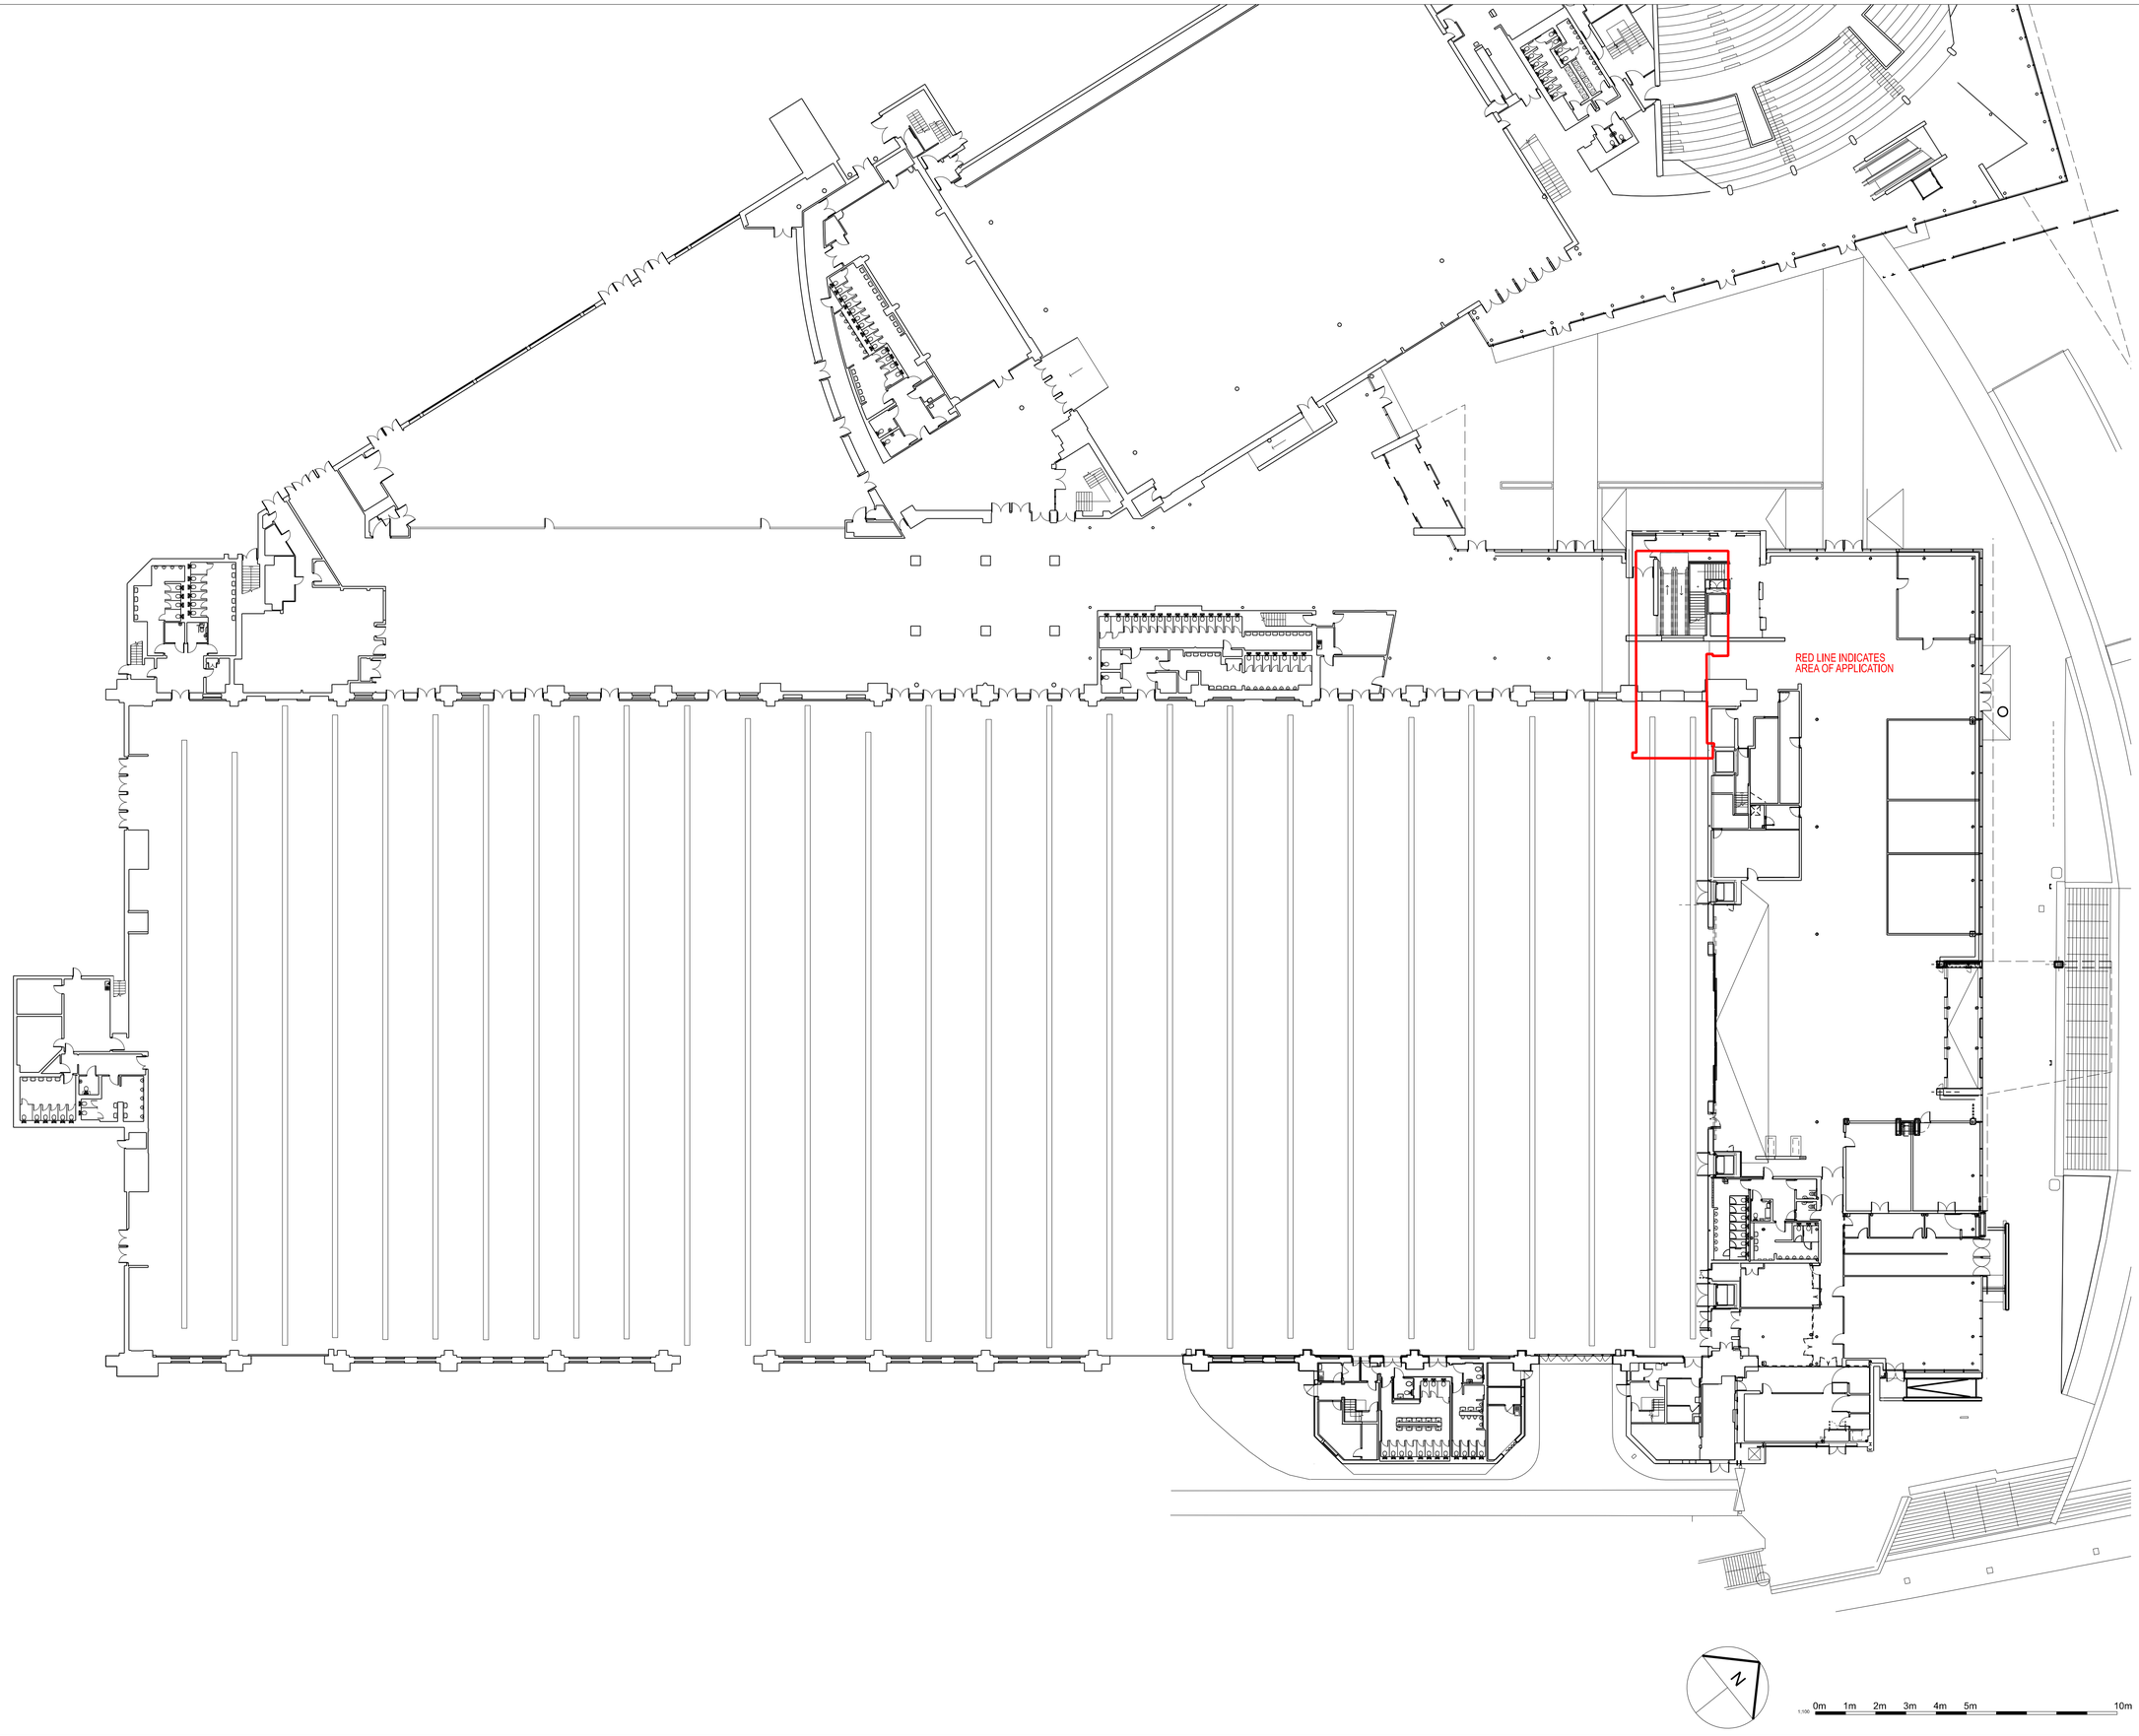


P1	PLANNING ISSUE	LB	15/04/24
No		Prep	Date

Amendments

© Taylor Design 2017

Do not scale this drawing
All given dimensions are in millimetres
Architect to be notified of discrepancies in figured dimensions
Contractors must check all dimensions from site

This drawing is copyright and is for use on this site only

Project
Manchester Central
Undercroft Lift Planning

Title
Existing Ground
Floor Plan

Job No. 6335

Drawing No. 200-2

Amendment:

Scale @A1. 1:300

P1

Status ***PLANNING***

Auth LB

Date January 2024

TAYLORDESIGN
architects ltd
30 Manchester Road, Wilmslow, Cheshire SK9 1BG
t 01625 528181
e office@taylor-design.co.uk
w www.taylor-design.co.uk