

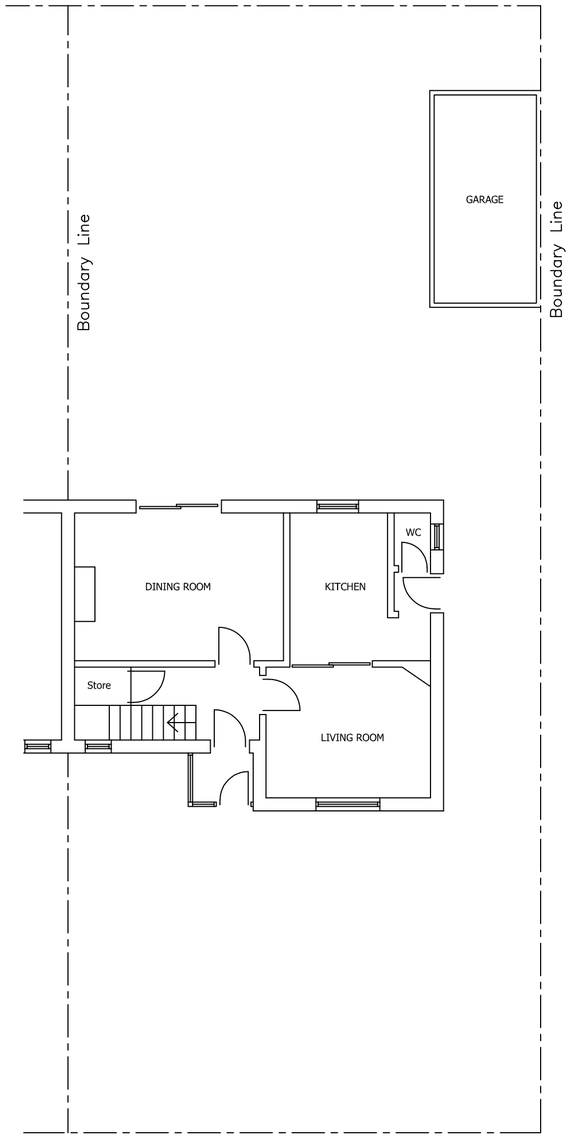


EXISTING GROUND FLOOR PLAN

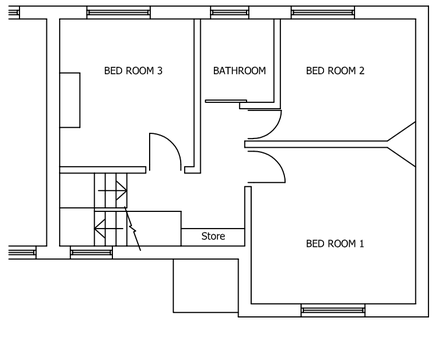

EXISTING FIRST FLOOR PLAN

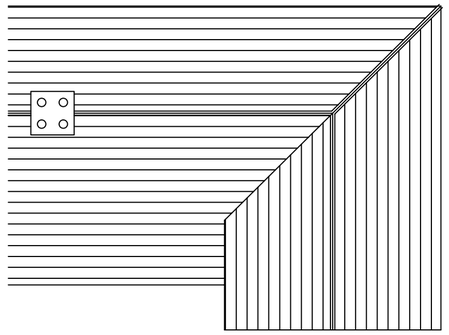

EXISTING ROOF

5000 0 5000 10000

ORIGINAL SCALE 1:100 ALL DIMENSIONS IN MILLIMETRES

TITLE

EXISTING FLOOR LAYOUTS

PROJECT

PROPOSED TWO STOREY REAR EXTENSION
AT
213 WILBRAHAM ROAD
MANCHESTER

PLOT SCALE	SCALE	DRN	DATE	DRAWING No.	REV
1=1	1:100	F.A.	07/24	01	–