
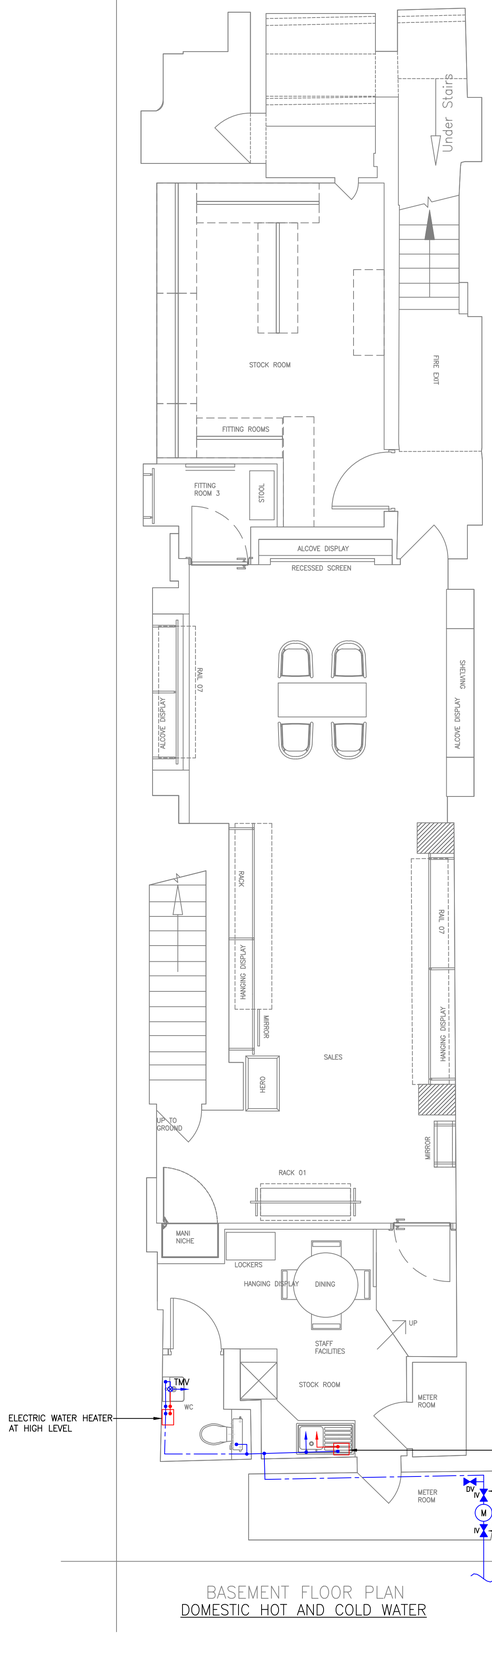


BASEMENT FLOOR PLAN
DOMESTIC HOT AND COLD WATER

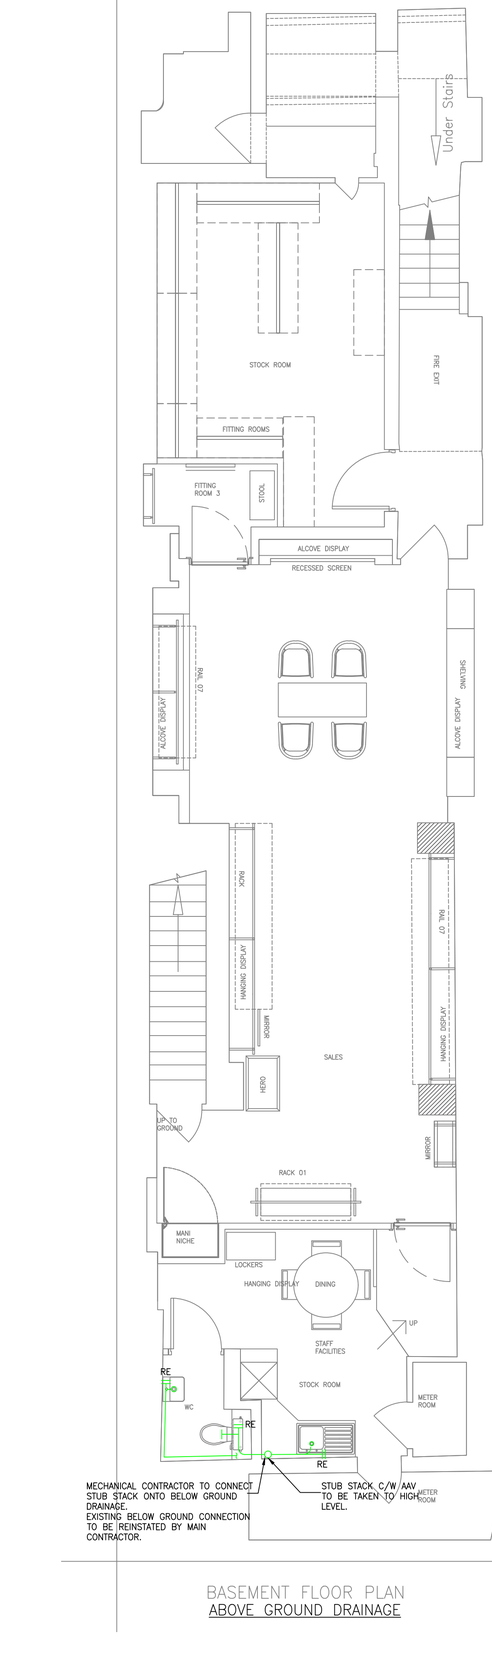

BASEMENT FLOOR PLAN
ABOVE GROUND DRAINAGE

THIS DRAWING IS NOT A WORKING DRAWING FOR INSTALLATION. WORKING DRAWINGS MUST BE PREPARED BY THE INSTALLATION CONTRACTOR WITH REFERENCE TO THE "CONSTRUCTION (DESIGN & MANAGEMENT) REGULATIONS" FOR THE PURPOSES OF INSTALLATION. FIGURED DIMENSIONS TO BE USED IN PREFERENCE TO SCALED SIZES. ALL DIMENSIONS MUST BE CHECKED BEFORE COMMENCING WORK ON SITE. THE COPYRIGHT OF THIS DRAWING REMAINS WITH THE ENGINEERING PRACTICE AND MAY NOT BE REPRODUCED IN ANY FORM WITHOUT PRIOR WRITTEN CONSENT.

GENERAL NOTES

1. DO NOT SCALE THIS DRAWING.
2. THIS DRAWING IS FOR TENDER PURPOSES ONLY. THE CONTRACTOR SHALL PROVIDE HIS OWN FULLY DETAILED AND CO-ORDINATED DESIGN AND INSTALLATION DRAWINGS.
3. THIS DRAWING IS TO BE READ IN CONJUNCTION WITH THE ENGINEERING SPECIFICATION.
4. THE CONTRACTOR SHALL REFER TO THE ARCHITECTURAL, STRUCTURAL ENGINEERING AND SPECIALIST DRAWINGS.
5. ALL SIZES, POSITIONS, QUANTITIES ETC OF PLANT AND EQUIPMENT IS INDICATIVE ONLY AND SUBJECT TO FINAL DESIGN BY THE CONTRACTOR AND APPROVAL BY THE ENGINEER.

LEGEND

M	WATER METER
IV	ISOLATION VALVE
DV	DRAIN VALVE
TMV	THERMOSTATIC MIXING VALUE
DTLL	DROP TO LOW LEVEL
RE	RODDING EYE

REV	DESCRIPTION	BY	DATE
Ø	TENDER ISSUE	PSB	20/02/24

THE ENGINEERING PRACTICE
Chartered Mechanical and Electrical Consultants

GUNNERY HOUSE
GUNNERY TERRACE
LEAMINGTON SPA
CV32 5PE
TEL: 01926 436010
www.theengineeringpractice.co.uk

CLIENT:
BELSTAFF

PROJECT:
BELSTAFF STORE RELOCATION
KING STREET, MANCHESTER

DRAWING TITLE:
PROPOSED
CONCEPT
DH+CW &
ABOVE GROUND DRAINAGE

DRAWING NO.:
2533/M04

SCALE:	REVISION:
1:50 @A1	Ø

xref based on architects drawing

ENG/CAD:	PSB/CWO	13/02/24
CHECKED:	PSB	20/02/24

TEP