Notes:

This drawing is the sole copyright of KPP Architects Ltd and reproduction in any form is forbidden unless permission is obtained in writing.

Do not scale from this drawing. Any descrepancies on site should be brought to the attention of KPP Architects Ltd.

Work and materials must comply with the current Building Regulations and
Codes of Practice and be read in conjunction with building specifications and other sub-contractors information. All materials are to be installed in strict accordance with the recommendations of the manufacturers.

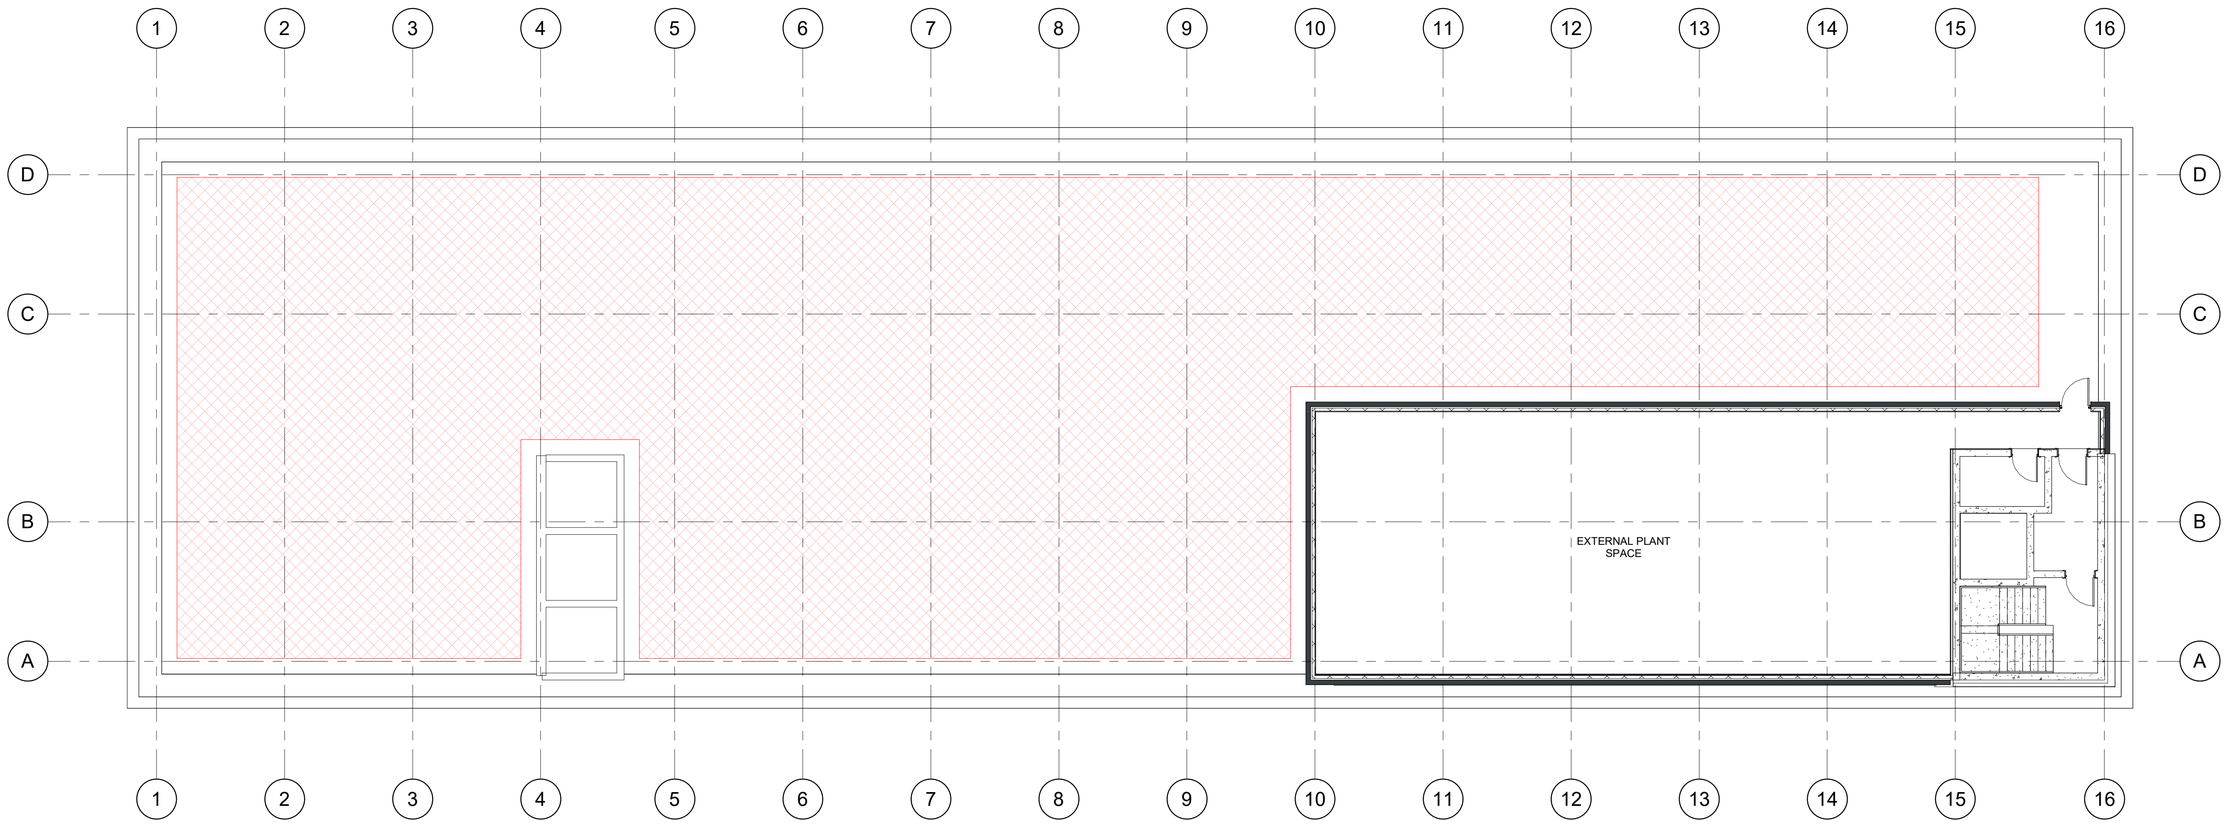

RED HATCH DENOTES INDICATIVE LOCATION OF PHOTOVOLTAIC PANELS ROOF SPACE, TO SUIT SPECIALIST REQUIREMENTS. REFER TO SPECIALIST REPORTS FOR FULL DETAILS.

VISUAL SCALE 1:100 @ A1

Rev	Description	By	Chkd	Date

Client

EVANS DAKOTA HOTELS LTD.

Project Title

DAKOTA HOTEL
LAND OFF ENTERPRISE WAY
WYTHENSHAWE

Drawing Title

PROPOSED SEVENTH FLOOR PLAN

KPP ARCHITECTS

Lodge House
12 Town Street
Horsforth, Leeds LS18 4RJ

T : +44 (0) 113 2390460
E : architects@kpp-leeds.co.uk
W : www.kpp-leeds.co.uk

Scale	Size	Date	Drawn	Checked
1 : 100	A1	MAY' 24	JH	Checker

Status

PLANNING

KPP Job No.	Revision
2019-08	P1

Drawing Number

2007