




1F **1F PLAN AS EXISTING**
1 : 200

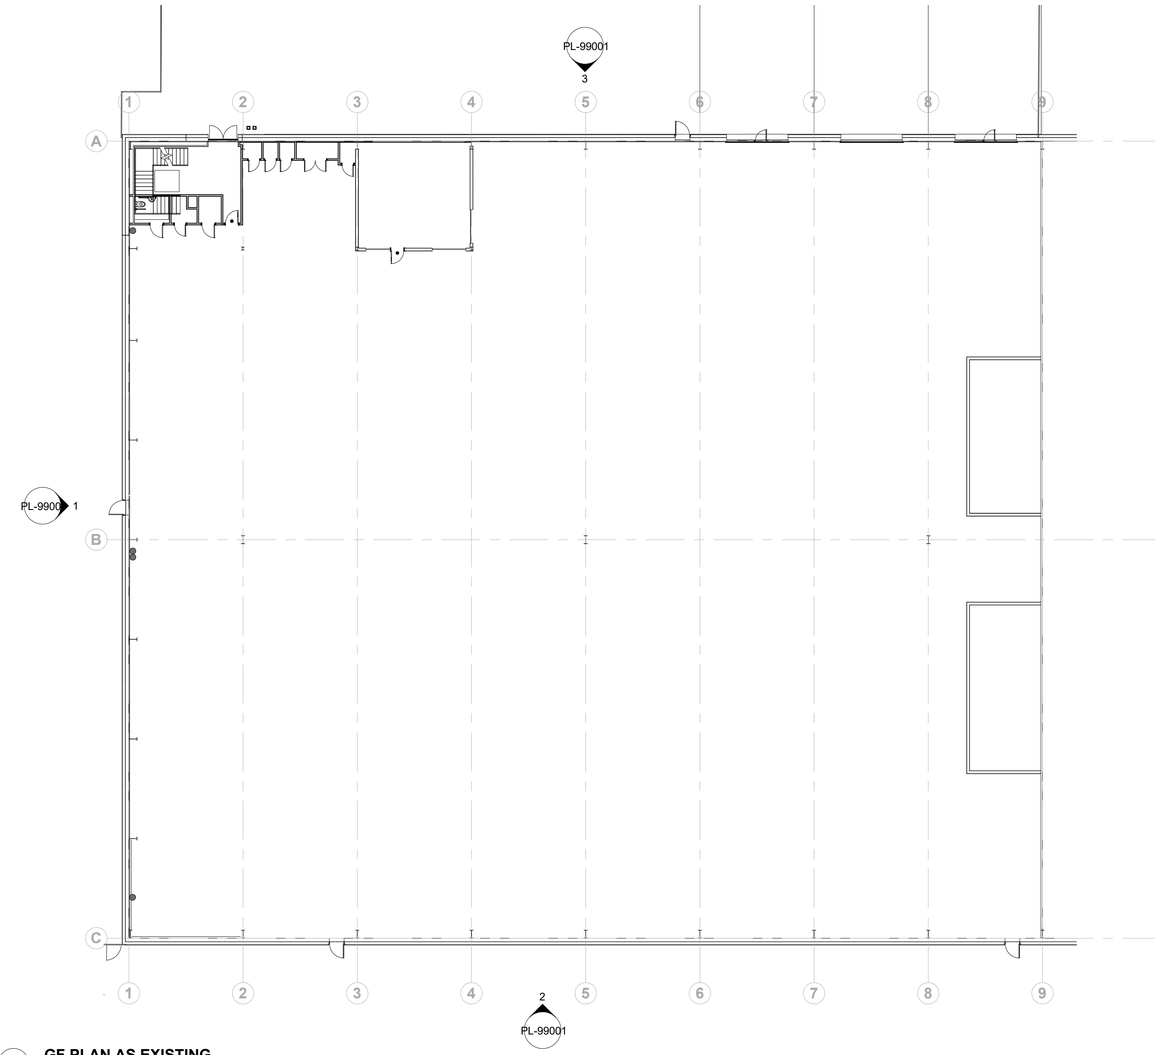


GF **GF PLAN AS EXISTING**
1 : 200

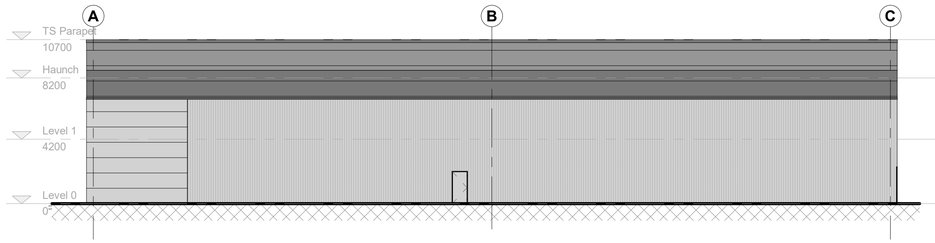

1 **EXISTING SIDE ELEVATION**
1 : 200

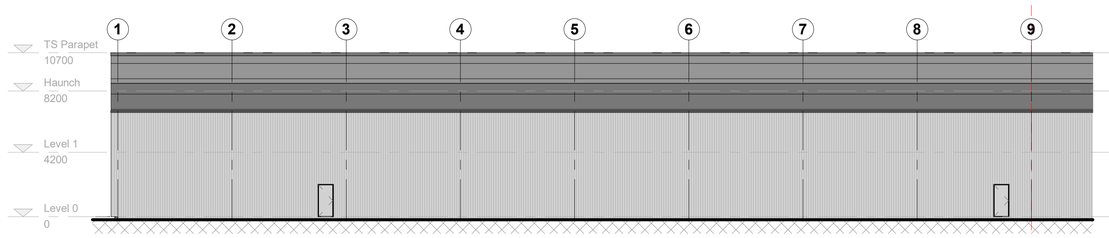

2 **EXISTING REAR ELEVATION**
1 : 200

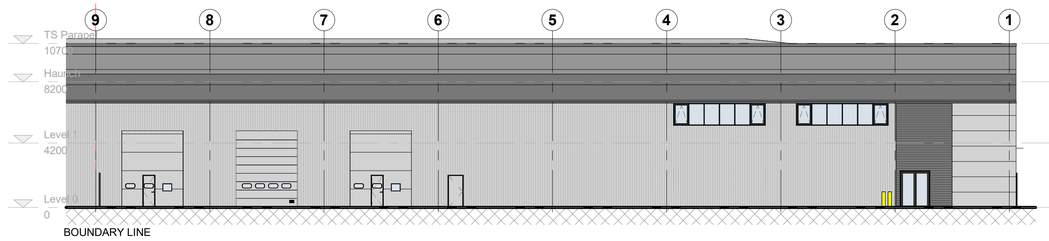

3 **EXISTING FRONT ELEVATION**
1 : 200

rev.	date	description	by
P01	22.05.24	WIP Planning Issue for Comment	BE

rev.	date	description	by

notes

- Do not scale drawing
- All dimensions to be confirmed on site
- Any drawing errors or divergences should be brought to the attention of the originator of this drawing
- Drawing to be read in conjunction with MLA Specification

0m 4m 8m 12m 16m
VISUAL SCALE 1:200 @ A1

Project Name
WAREHOUSE ALTERATIONS

Client
CUSHMAN & WAKEFIELD

Address
ALPHA 6, AIRPORT CITY
SUNBANK LANE
MANCHESTER
M90 5AD

WORK IN PROGRESS

drawing number: FFM2-MLA-XX-PL-99001
rev: P01
drawing title: (PL) Existing Plans & Elevations
status: INFORMATION
suitability: S0
scale: 1 : 200
date: 22.05.24
drawn: BE
format: A1

MICHAEL LAIRD ARCHITECTS
29 John Dalton Street, Manchester, M2 6DS
michaellaird.co.uk