BLACK FLUE TERMINAL




FRONT ELEVATION




REAR ELEVATION

BLACK FLUE TERMINAL

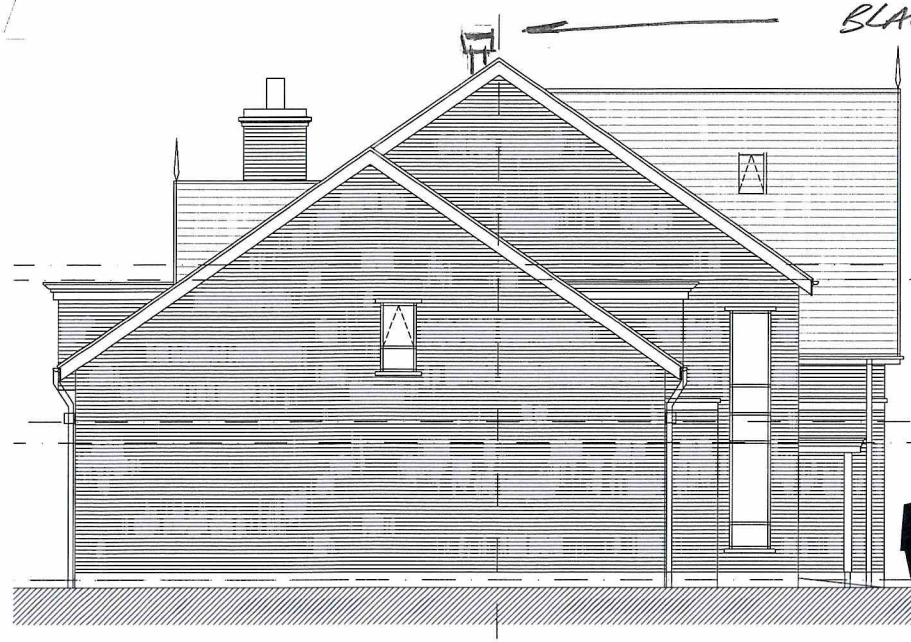

SIDE ELEVATION

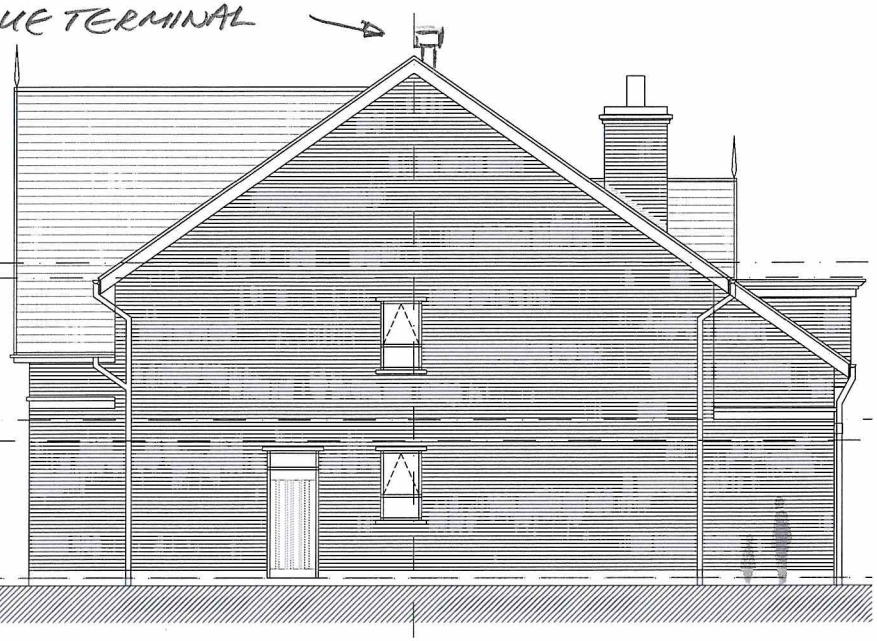

SIDE ELEVATION


Scale 1:50

0m 1m 2m 3m 4m 5m

PJLivesey GROUP

REVISIONS

Rev	Date	Description

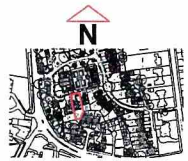

WARNING
Critical Dimensions required by Consultants/ Contractors/ Subcontractors must not be scaled from this drawing. Dimensions required are to be obtained from the drawing office

Type Ev
Plots 03 + 20
Elevations

105-Ev-2604E

Scale 1:50 @A1 Date May 17
Drawn HR Checked

MMU Didsbury Campus
Wilmslow Road
Didsbury
Manchester, M20 2RR

P.J.Livesey
Ashburton Park
Ashburton Road West
Trafford Park
Manchester M17 1AF
Tel : 0161 873 7878
Fax : 0161 873 8185
design@pjlivesey.co.uk

COPYRIGHT
This Drawing may not be used or reproduced in any way without the written consent of the P.J.Livesey Group Limited

The P. J. Livesey Group Ltd

www.pjlivesey-group.co.uk