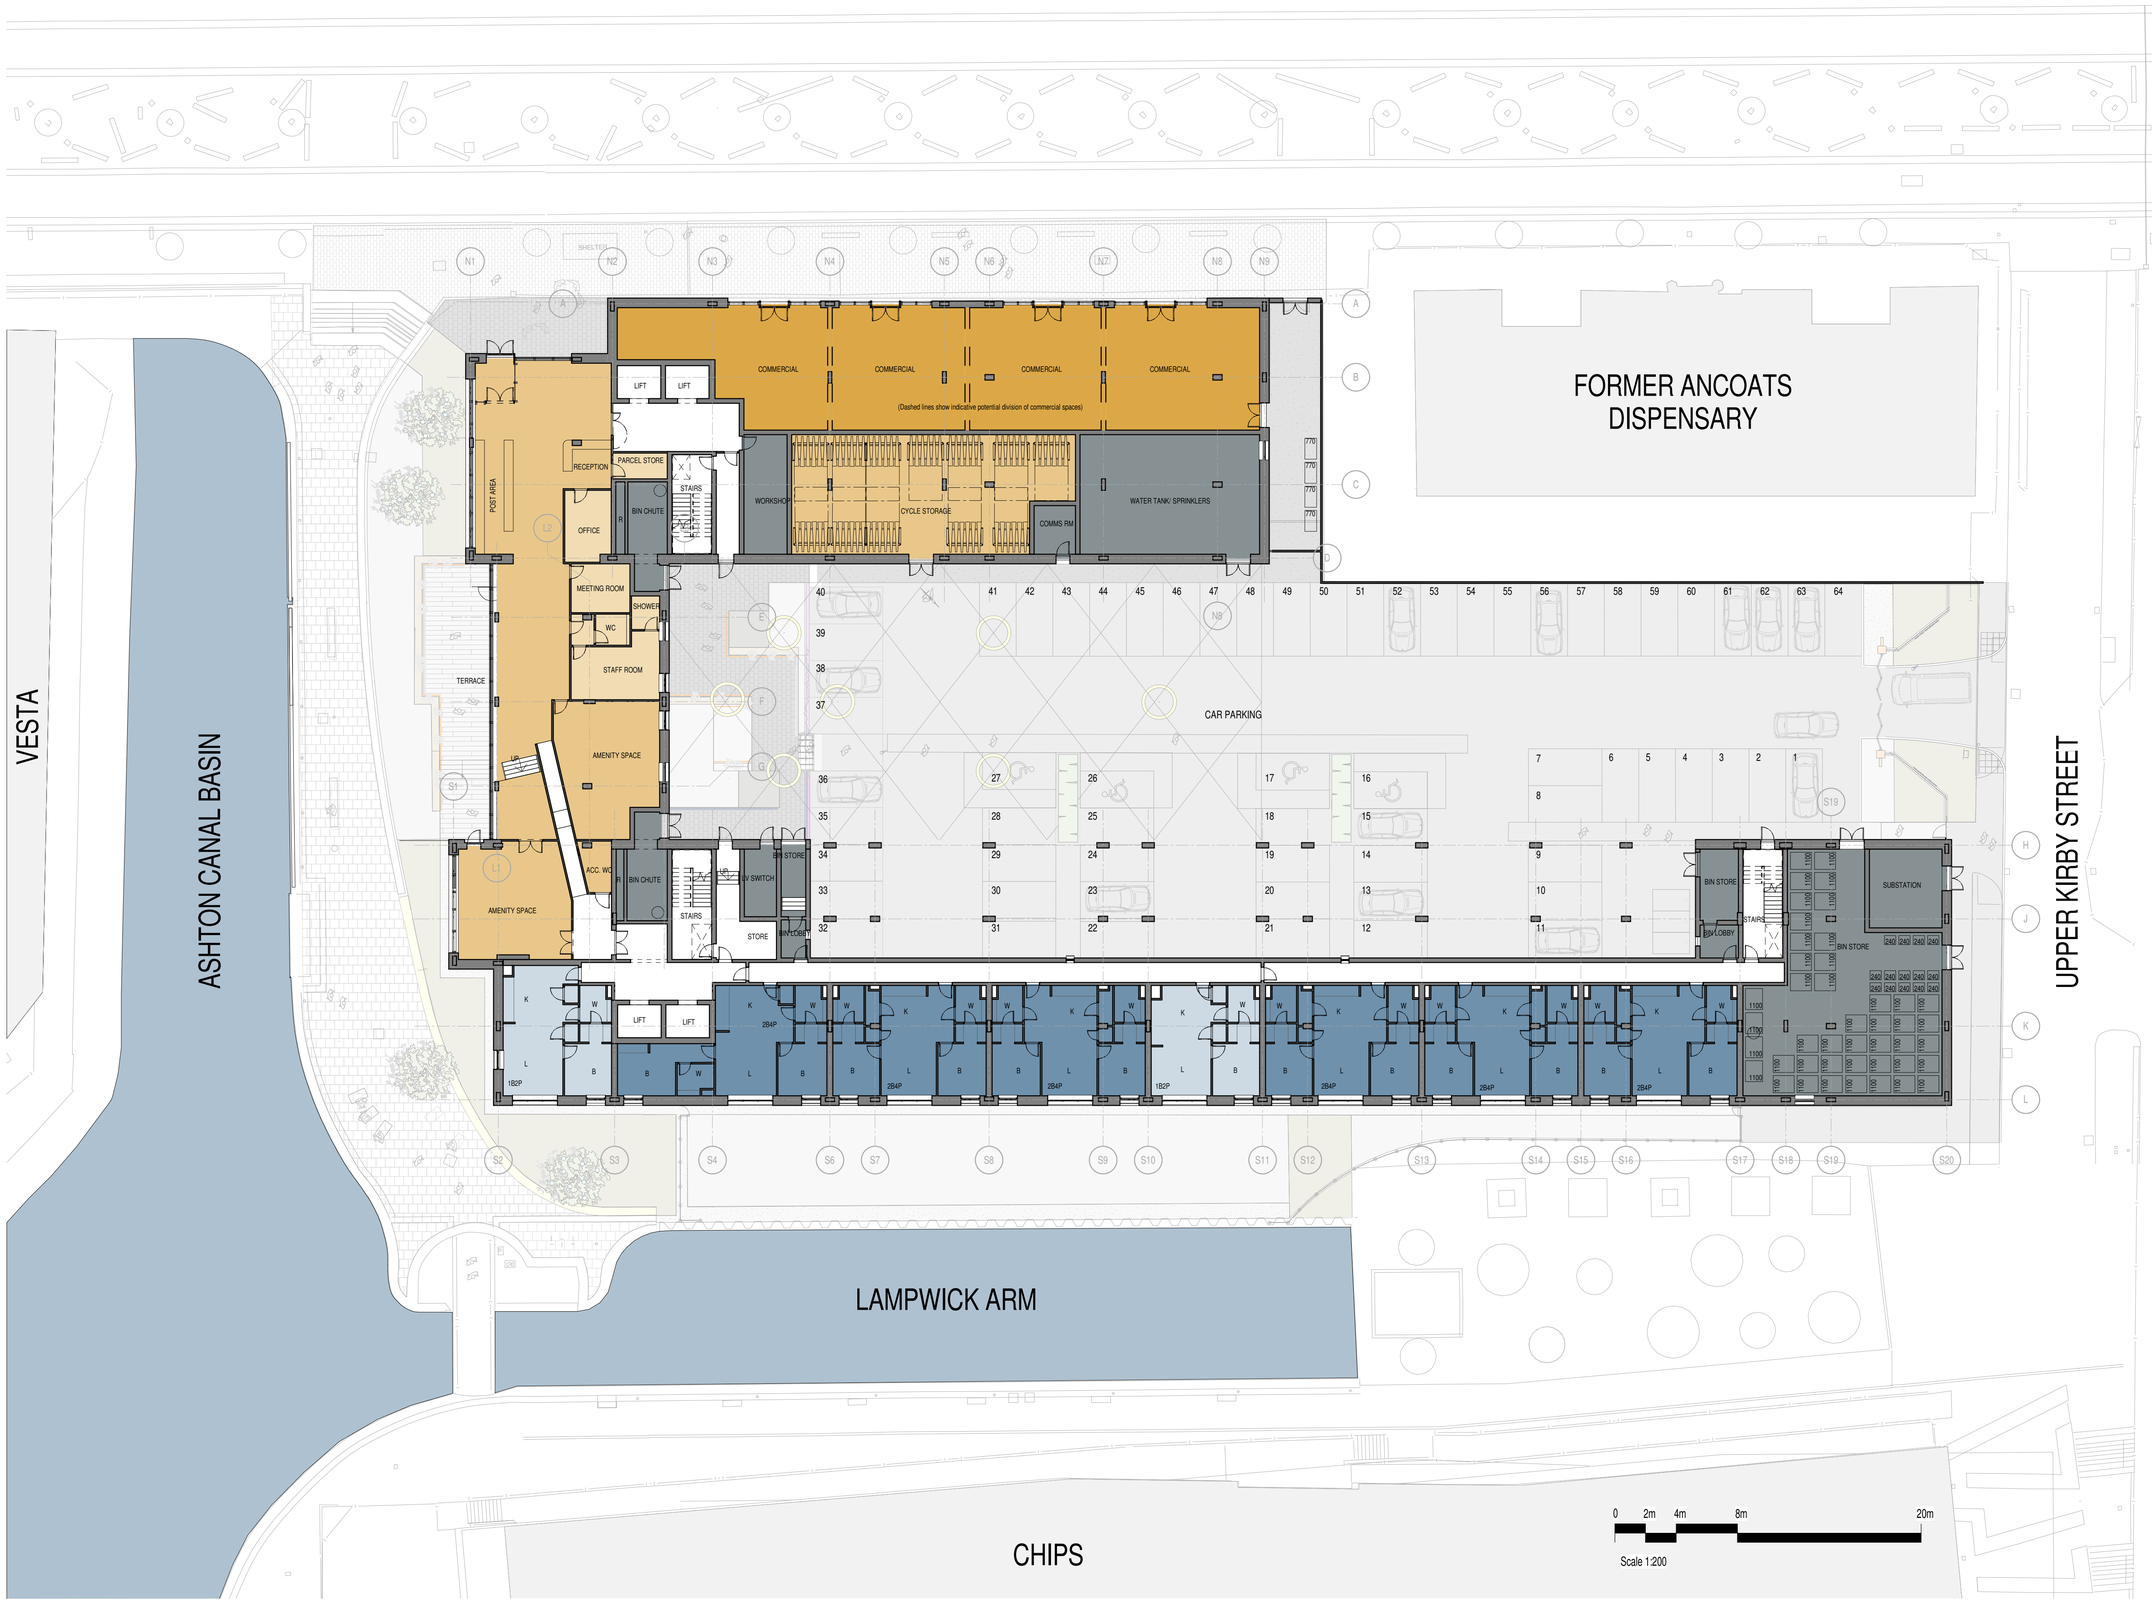

GENERAL NOTES

All rights reserved.

All drawings and written material appearing here, constitute original and unpublished work of the Architect and may not be duplicated, used or disclosed without written consent of the Architect.

Notes and material designations are typical for similar conditions unless otherwise indicated.

Do not scale from this drawing.

Room Key

L Living
K Kitchen
B Bedroom
W WC

Legend

- 1 Bed
- 2 Bed
- AMENITY
- BOH
- CIRCULATION
- COMMERCIAL
- STAFF

REV NO.	DATE	DESCRIPTION
B	28.04.2017	Additional louvres added
A	26.04.2017	Revised to clients comments

KEY PLAN

PROJECT

Lampwick

CLIENT

Manchester Life Development Company

CALLISONRTKL
A DESIGN CONSULTANCY OF ARCADIS
CallisonRTKL,25 Farringdon Street, 10th Floor, London, EC4A 4AB,
T:+44(0)20 7306 0404

SHEET IDENTIFICATION

TITLE

GROUND FLOOR PLAN

STATUS

PLANNING

PROJECT NUMBER **050-160055**

DATE DRAWN: **03/28/17**
SCALE @ A1: **1 : 200**
DRAWN BY: **AC**
CHECKED BY: **MJP**

DRAWING NUMBER **P-12500**

REVISION **B**

28/04/2017 18:38:22

© 2016 CallisonRTKL UK Ltd