


SIDE ELEVATION

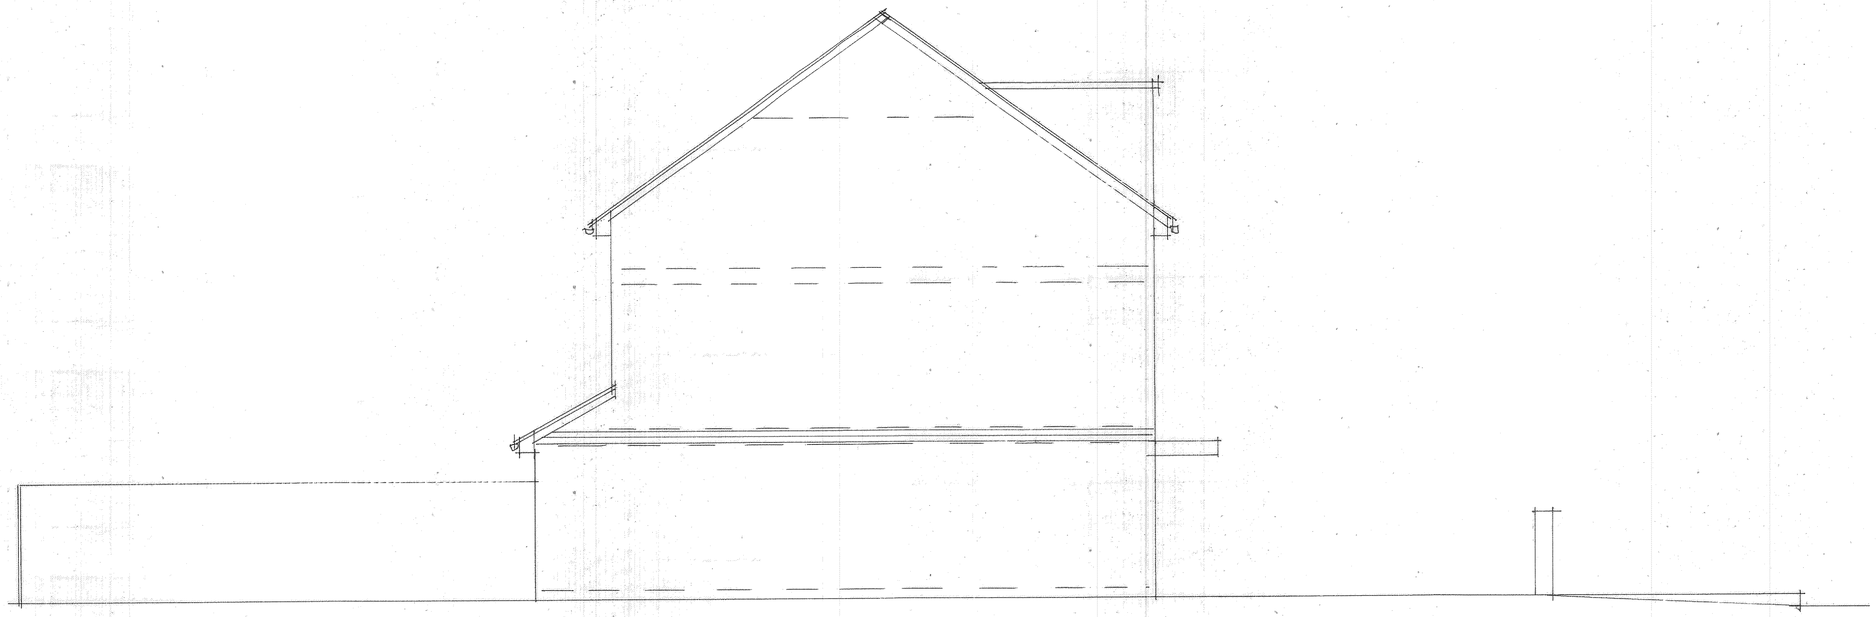

FRONT ELEVATION



REAR ELEVATION

PROJECT
PROPOSED CHANGE OF USE,
FROM,
DWELLING (C3) TO
CHILDREN'S CARE HOME (C2).

DRAWING TITLE
PROPOSED ELEVATIONS.

CLIENT
HOLDEN KNIGHT
HEALTHCARE TEMP LTD.

ADDRESS
11, RODNEY STREET,
MANCHESTER. M4 6JJ.

SCALE
SCALE 1:50@A1

DATE
APR 2024.

DRAWING No
CL. 04245892/4.

1:100
0 1m 2m 3m 4m 5m 6m
0 0.5m 1m 1.5m 2m 2.5m 3m
1:50
Scale Bar