

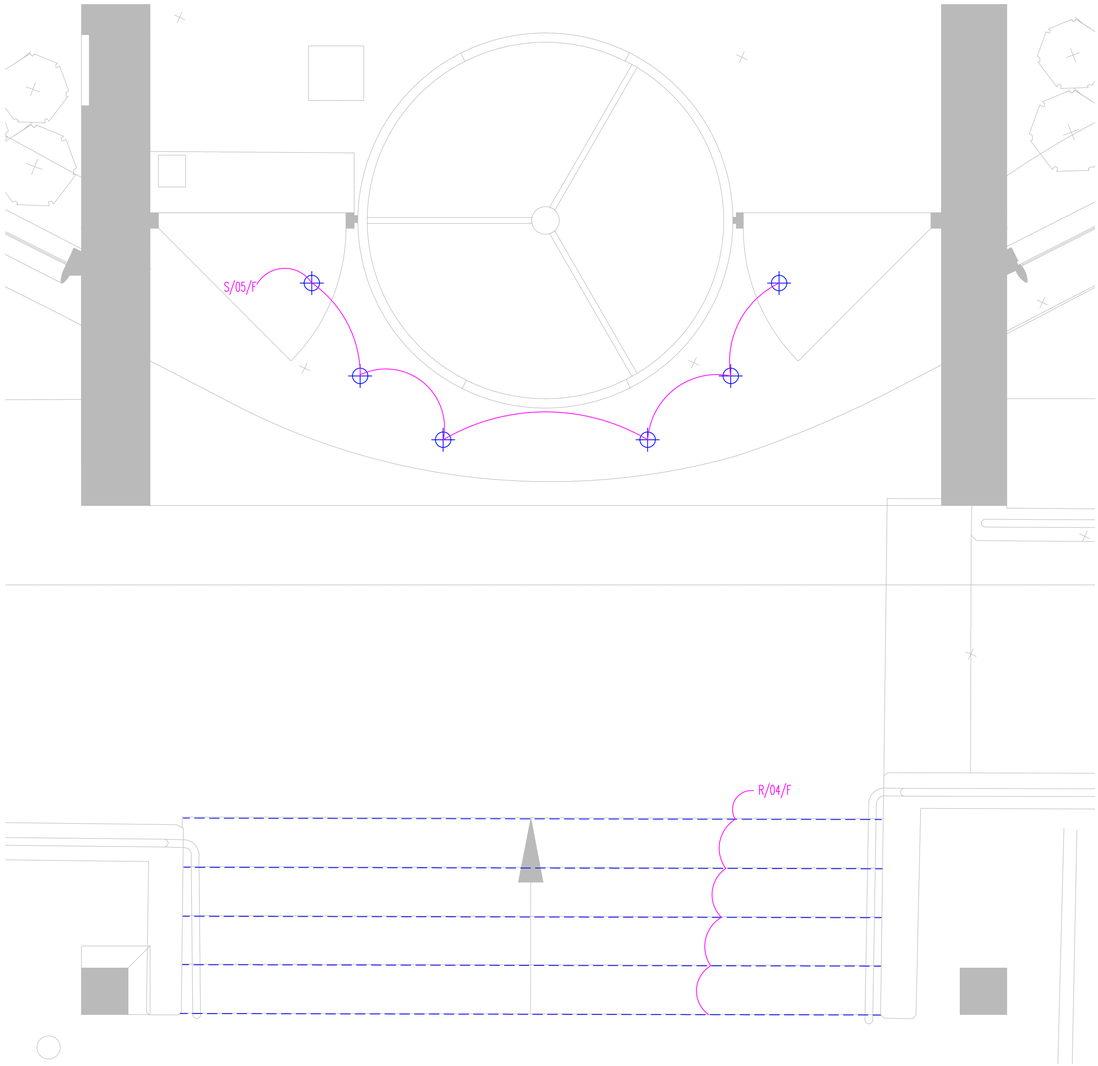


01 FLOOR PLAN
SCALE 1:20

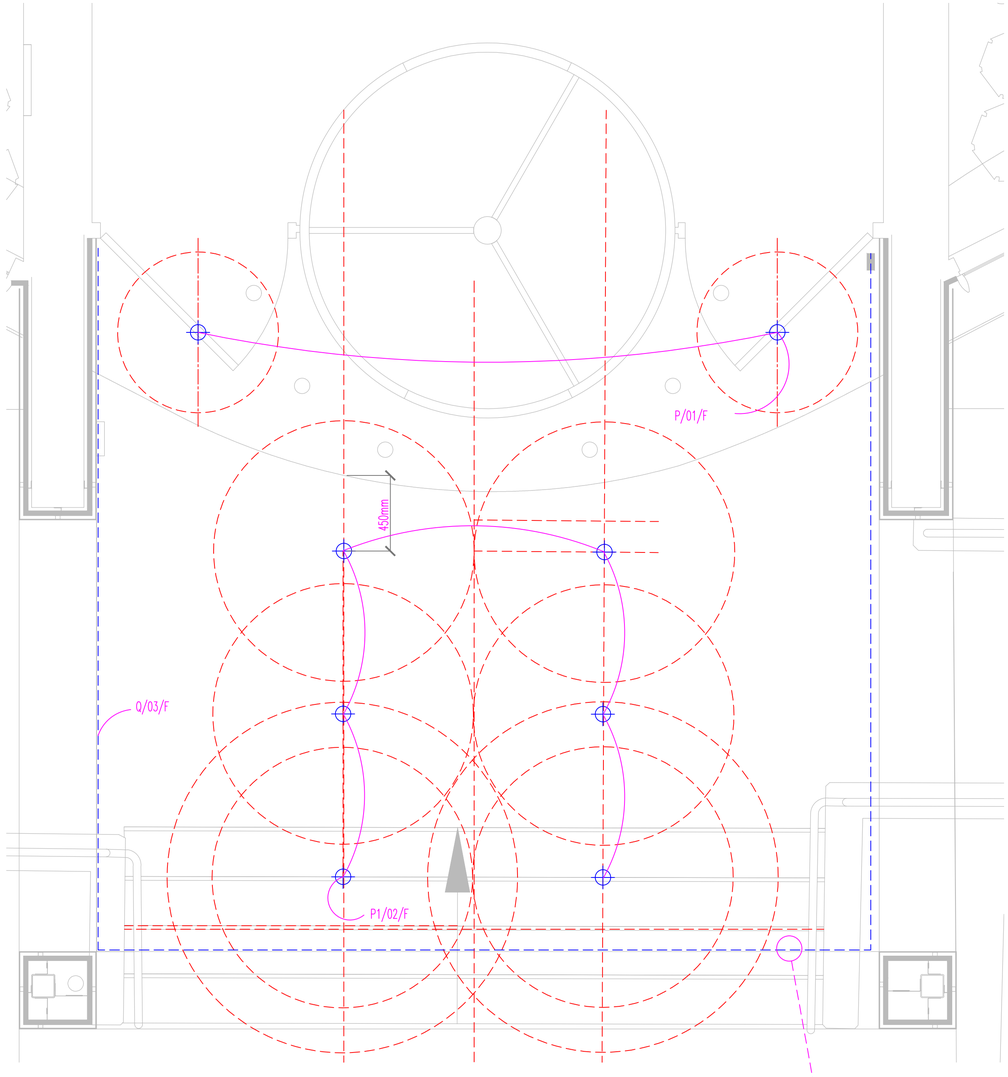

02 REFLECTED CEILING PLAN
SCALE 1:20

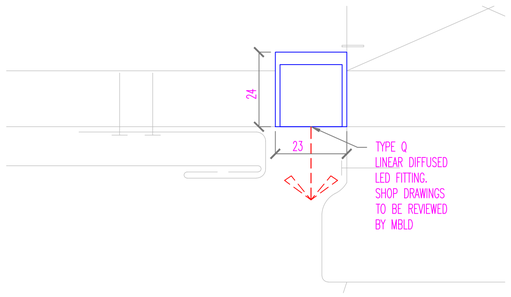


03 DETAIL 01
SCALE 1:1

NOTE: LCP LOCATIONS, EXISTING AS WELL AS NEW, TO BE FOUND ON RSP DRAWINGS

NOTES.

1.	DO NOT DIMENSION FROM THIS DRAWING. ALL DIMENSIONS TO BE VERIFIED ON SITE BY CONTRACTOR.
2.	INFORMATION ON THIS DRAWING SHALL BE READ IN CONJUNCTION WITH THE RELEVANT SPECIFICATIONS AND CONTROL SCHEDULES.
3.	ALL LIGHTING DETAILS SHALL BE CONFIRMED BY THE INTERIOR DESIGNER OR ARCHITECT.
4.	FOR KEY TO SYMBOLS READ WITH MBLD DRAWING -LD-000-001
5.	NOT TO BE USED FOR CONSTRUCTION.
6.	IF IN DOUBT ASK.

KEY TO LUMINAIRE REFERENCE.

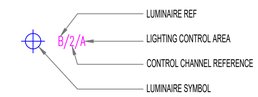

REVISION.	DATE.	DESCRIPTION.	REV BY.	CHK BY.
01	14/12/2022	- REVISION AS COORDINATED -	AR	CW

Maurice Brill Lighting Design Ltd
35-47 Bethnal Green Road
3rd Floor
London E1 6LA
T: +44(0)20 7729 5633
E: mail@mbld.co.uk
W: www.mbld.co.uk

PROJECT TITLE:
MARRIOTT HOTEL
MANCHESTER

PROJECT No.	SCALE.	DRAWN.	CHKD.
857	1:100 @ A1	AR	CW

DRAWING TITLE:
ENTRANCE CANOPY
FLOOR & CEILING PLAN - LIGHTING LAYOUT

DATE.	DRAWING No.	REVISION.
12.03.2024	857-LD-200-100	00

DRAWING STATUS.
DESIGN DEVELOPMENT