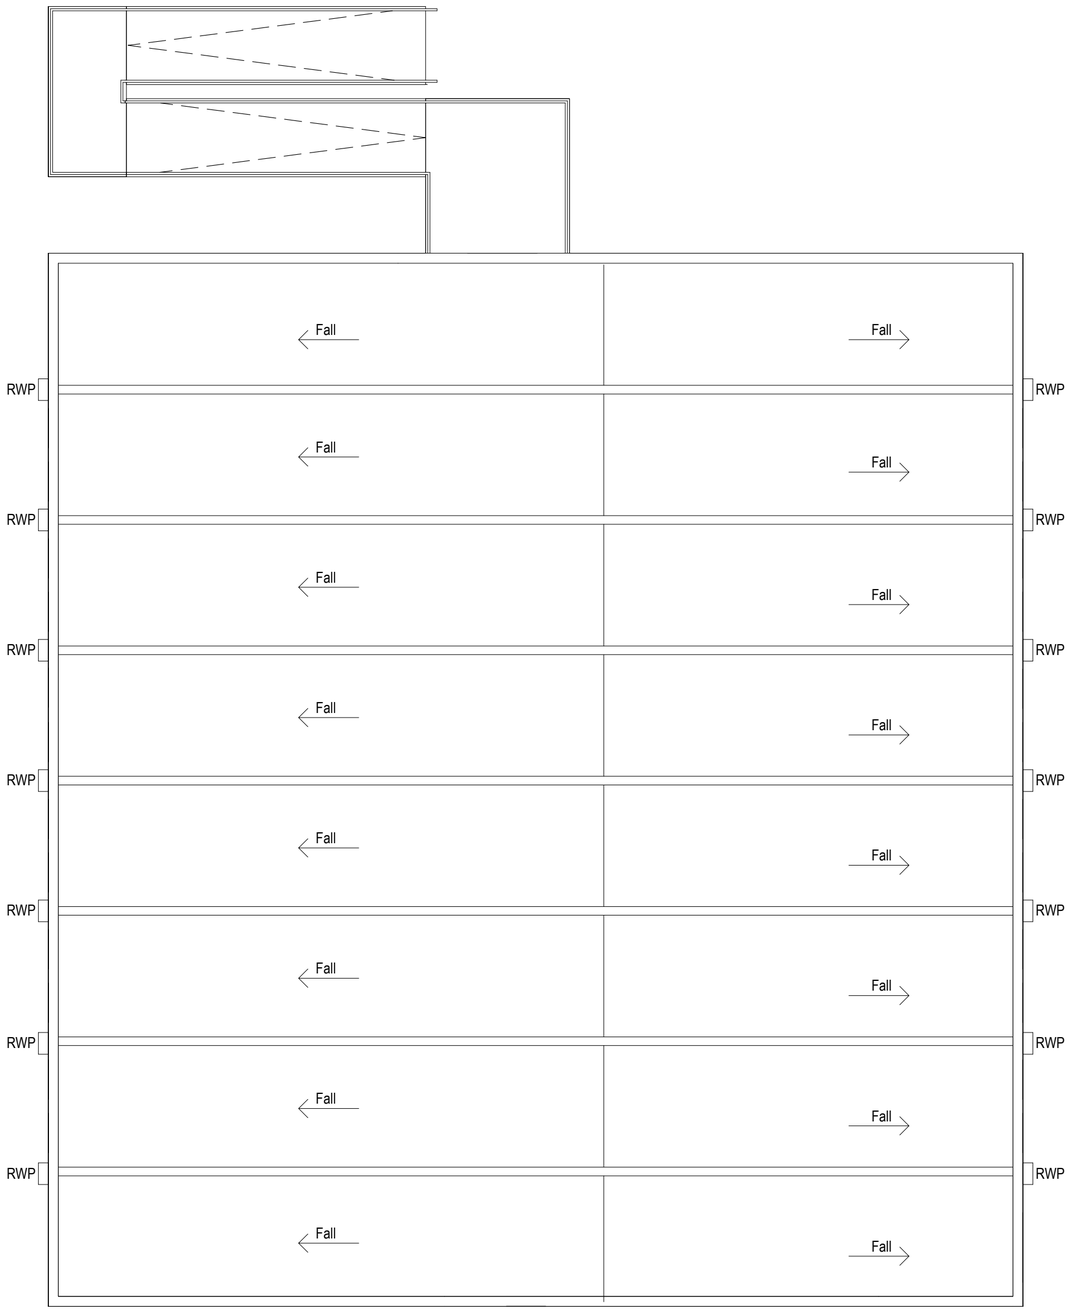


Notes:

- This drawing is copyright.
- Do not scale dimensions from this drawing.
- This drawing is to be read in conjunction with all other relevant drawings.
- All discrepancies on this drawing are to be reported to the architect.
- Do not modify any element of this drawing.
- Use drawing only for purpose(s) issued.
- This drawing may contain colour.

North Point

Scale Bar

0 1m 3m 5m

Scale: 1:100

Key Plan

Hazard	HAZ-xx
1	To warn of significant hazards or information that is unusual To be read in conjunction with all other consultant's information Refer to CDM Schedule XXXX-IBI-WB-XX-SH-A-200-XXXX

The following external model files are included within this drawing:

Rev	Date	Revision Notes	Drawn	Review
P3	25/01/24	Planning Update	EA	CP
P2	23/12/06	Status Update	EA	CP
P1	01/12/2023	Planning Issue		

Logos

DIXONS ACADEMIES TRUST

MORGAN SINDALL CONSTRUCTION

IBI Intelligence Buildings Infrastructure www.ibigroup.com

Project

Dixons Academy

Drawing Title

Roof Plan - Temporary Building Phase 2

Job Number	Date	Security Classification	Drawn By
FS0998	01.12.2023		EA
Scale@A2	**Purpose**		**Reviewed By**
1 : 100	Suitable for review and comment		CP

Drawing Number	Revision	Suitability
FS0998-IBI-A-2-T-D-A-0203	P3	S3