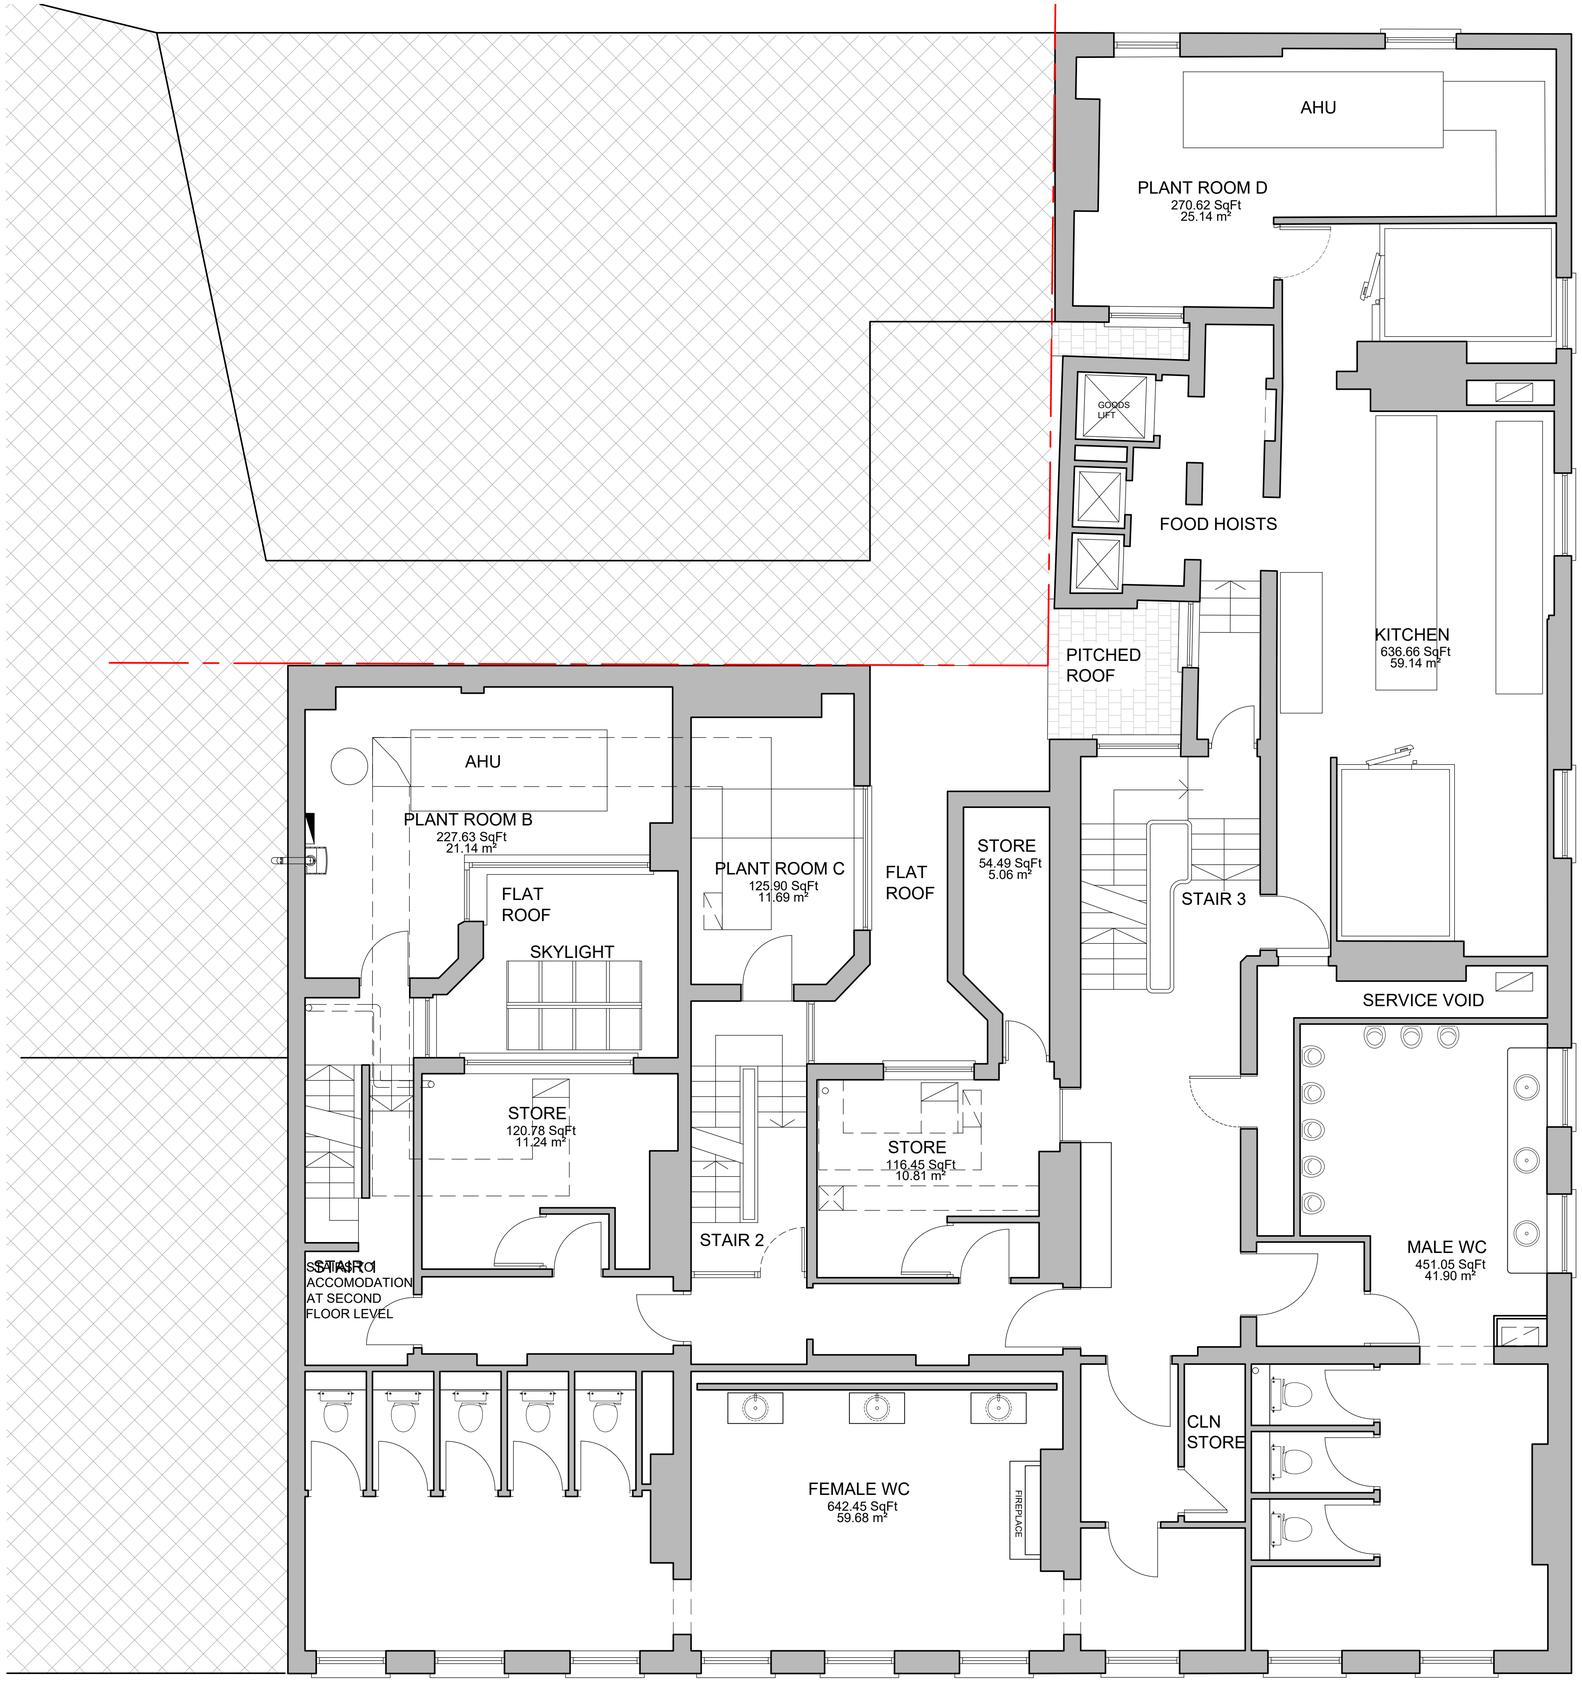


EXISTING FIRST FLOOR PLAN
Scale 1:50

Do not scale from this drawing. All dimensions to be checked on site prior to manufacture and construction. This drawing is the property of Harrison Ince Holdings Limited and should not be reproduced without permission.
All discrepancies to be brought to the attention of the architect immediately.
This drawing is to be read in conjunction with the specification / bill of quantities and related drawings.

REVISIONS			
-	FIRST ISSUE	19.03.2024	NS

@1:50 scale
0 1m
0.5m 2m 5m

HARRISON INCE
ARCHITECTS INTERIOR DESIGNERS
SUN HOUSE
2-4 LITTLE PETER STREET
KNOTT MILL
MANCHESTER
M15 4PS
TEL: 0161 236 3650
EMAIL: enquiries@harrison-ince.co.uk

CLIENT	JD WETHERSPOON PLC
PROJECT	THE WATERHOUSE 67-71 PRINCESS ST, MANCHESTER, M2 4EG
TITLE	EXISTING FIRST FLOOR PLAN

DATE	MARCH 2024	SCALE	1:50 @ A1
JOB NO.	PN2103 - 19	DWG. NO.	AS03
DRAWN	CAD/NS	CHECKED	