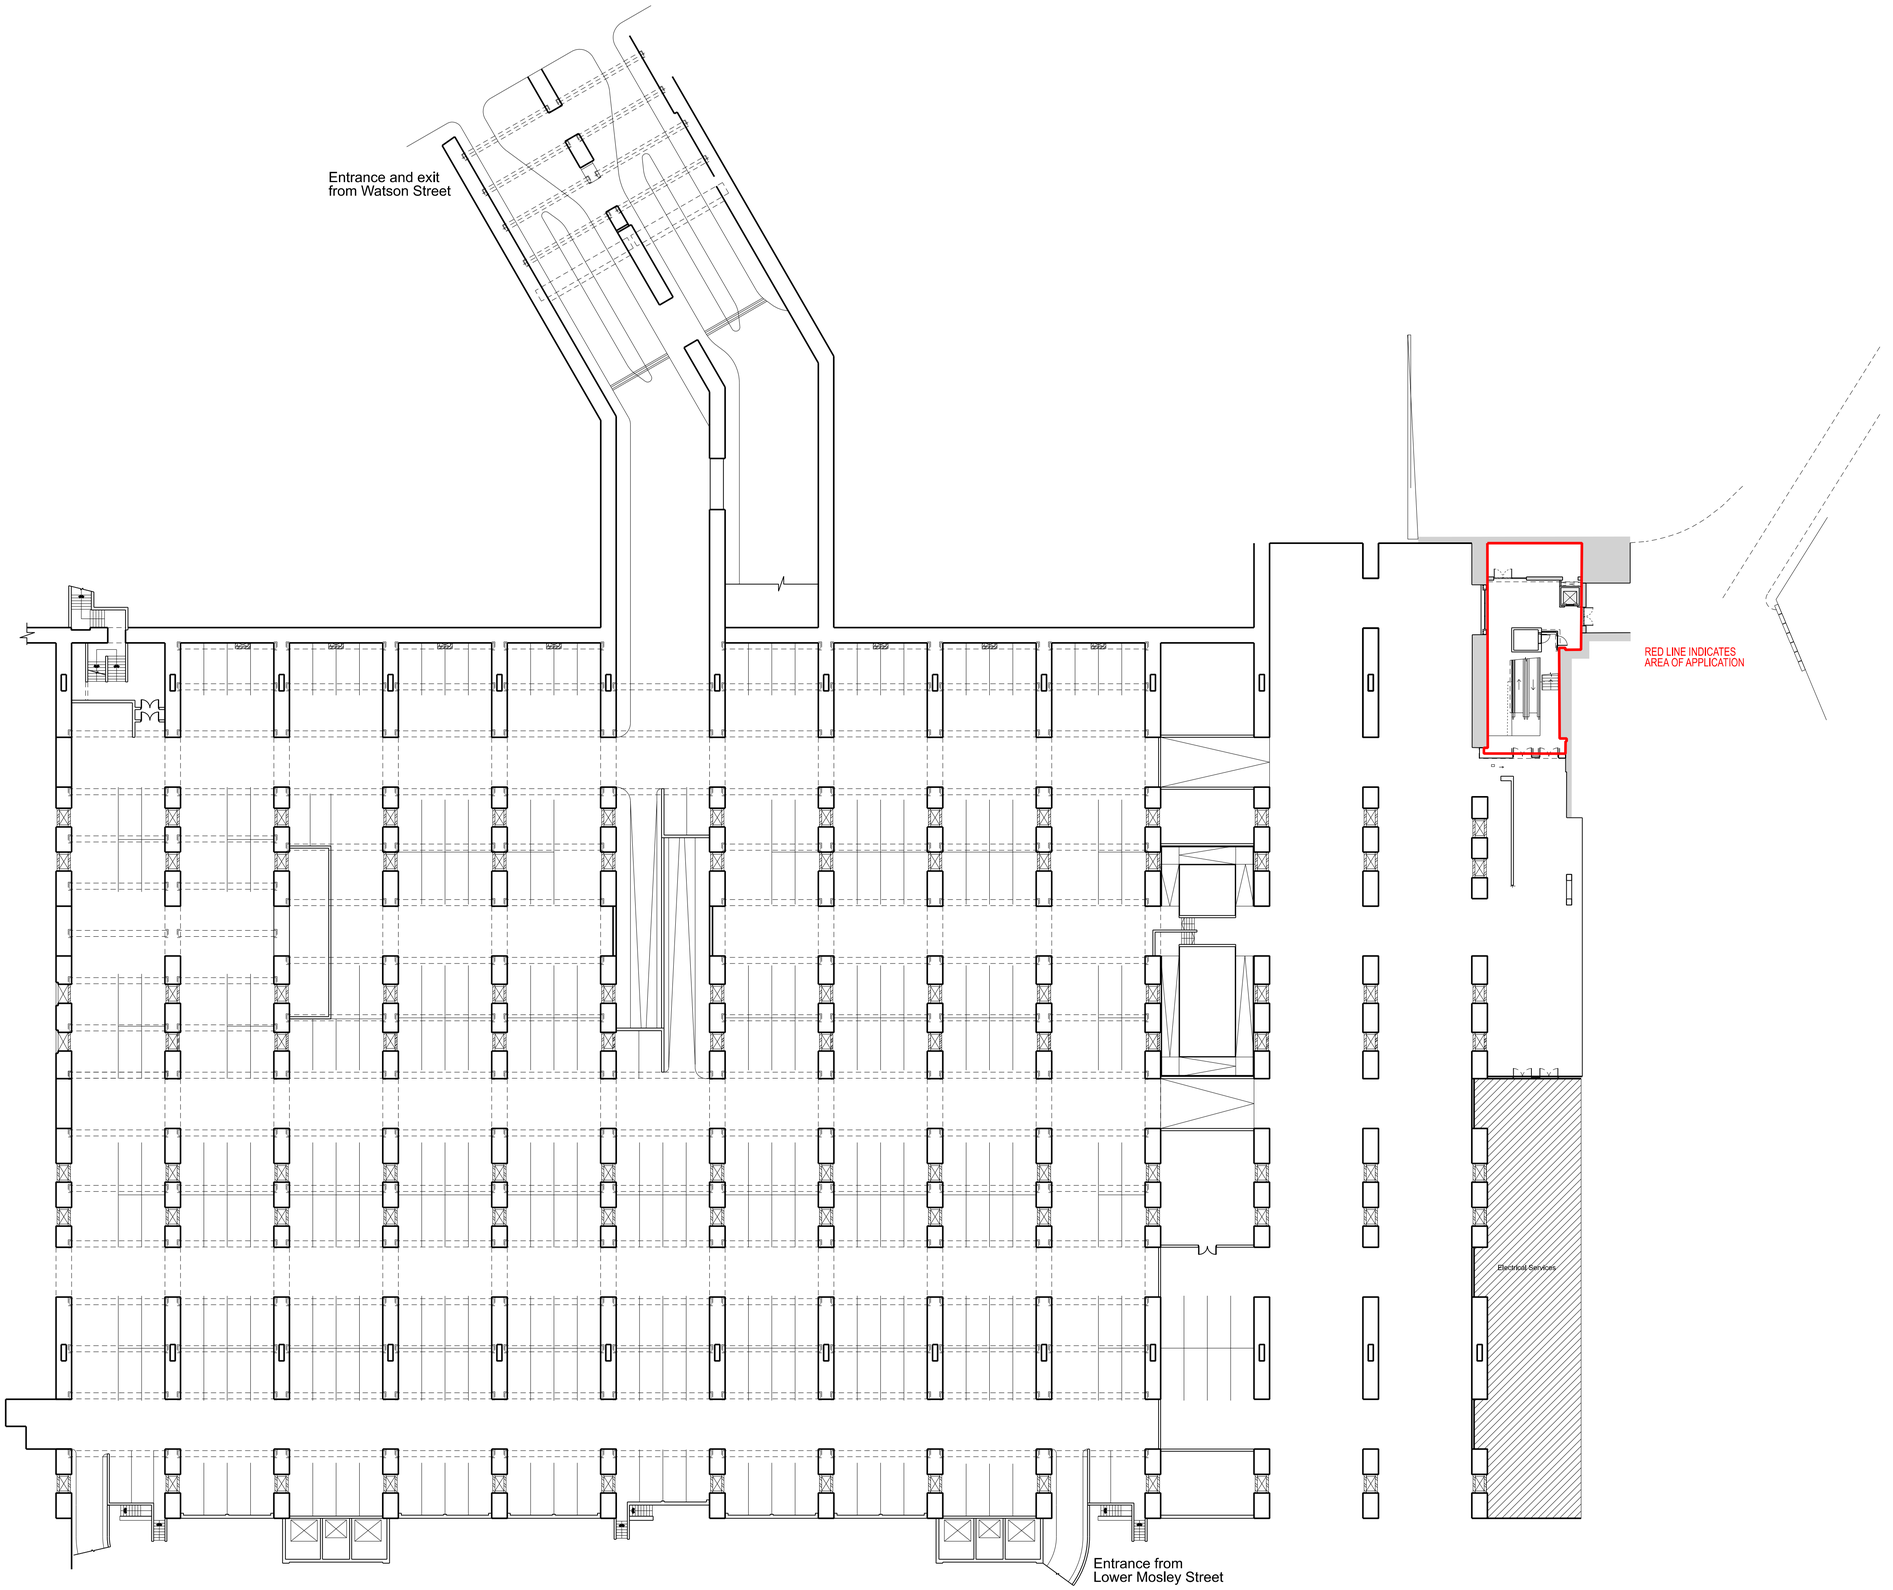


P1 PLANNING ISSUE LB 15/04/24

No | Prep | Date

Amendments

© Taylor Design 2017

Do not scale this drawing
All given dimensions are in millimetres
Architect to be notified of discrepancies in figured dimensions
Contractors must check all dimensions from site

This drawing is copyright and is for use on this site only

Project

Manchester Central Undercroft Lift Planning

Title

Existing Basement Floor Plan

Job No. 6335

Drawing No. 200-1

Amendment:

Scale @A1. 1:300

P1

Status ***PLANNING***

Auth LB

Date February 2024

TAYLORDESIGN
architects ltd
30 Manchester Road, Wilmslow, Cheshire SK9 1BQ
t 01625 528181
e office@taylor-design.co.uk
w www.taylor-design.co.uk

1:100 0m 1m 2m 3m 4m 5m 10m