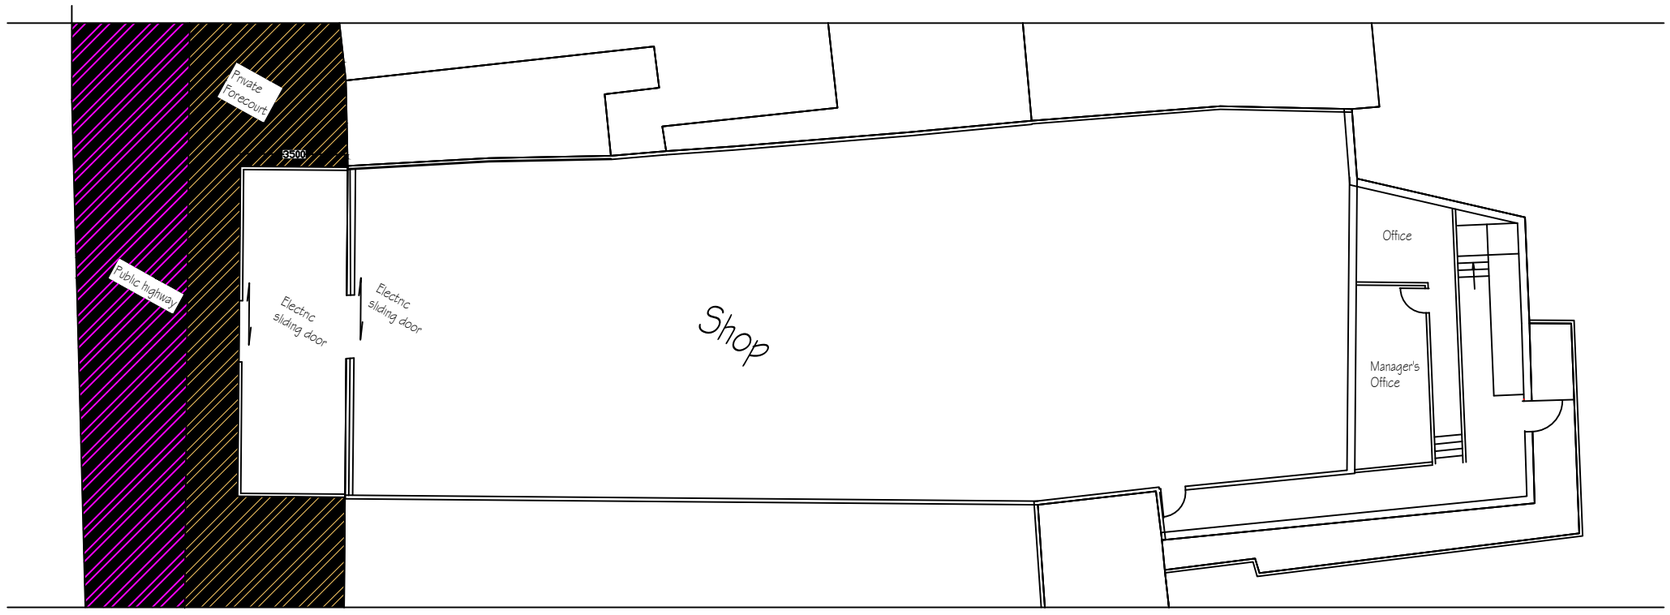


Key

Public Highway

Private Forecourt

Proposed Ground Floor Plan

		REVISION	initial
no.	date	description	

H S H
Engineering Design Services
428 Cheetham Hill Road Cheetham Manchester
M8 9LE. UK 01617956385,07940197 333

project title	Proposed Front Glass Canopy to create a covered area for display of fruit and vegetables for sale.
client	**Karkow Skelp Ltd**
dwg. title	Proposed Ground Floor Plan

dwg.no.	sheet no.	scale.	job no.
04		1:200 @ A3	

80 Bury Old Road Cheetham Manchester M8 5BW

drawn by.	checked by.	approved by.	date
TZ			Dec 2023