NOTES
1. All dimensions are in millimetres unless otherwise stated
2. This drawing is to be read with all other relevant documentation
3. Do not scale from this drawing, all measurement data should be taken directly from the model

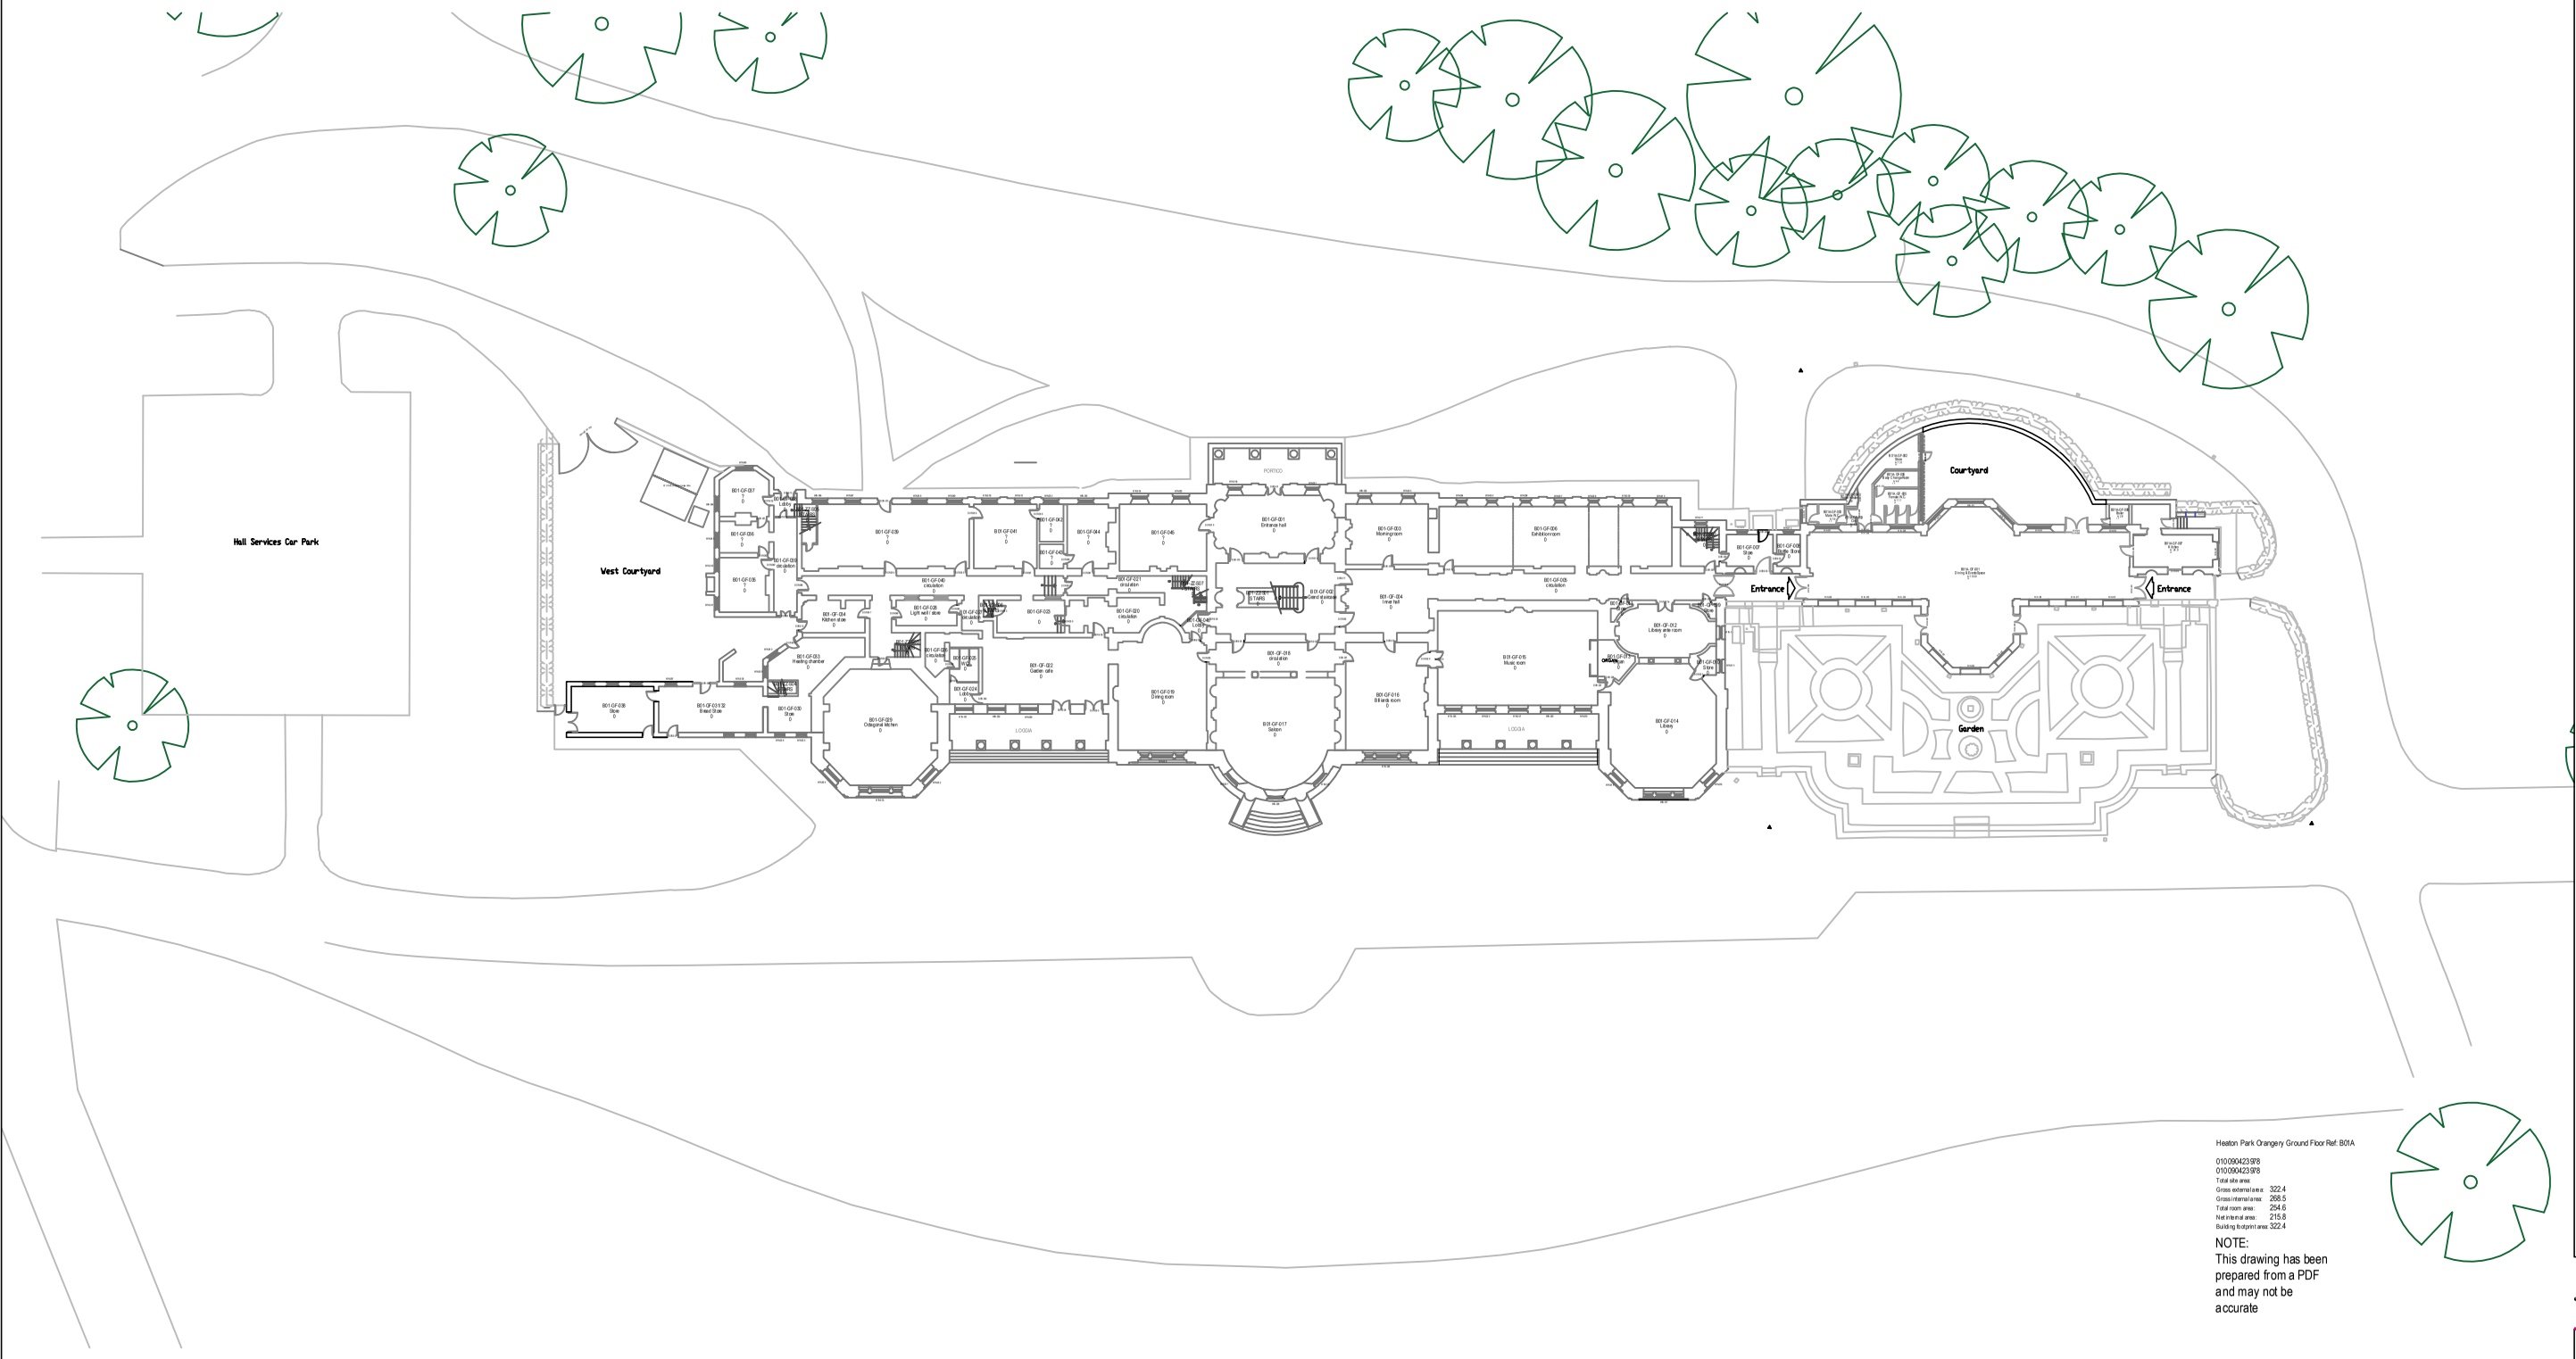

Heaton Park Orangery Ground Floor Ref: B01A

010090423R8
010090423R8
Total site area:
Gross external area: 322.4
Gross internal area: 268.5
Total room area: 254.6
Net internal area: 215.8
Building footprint area: 322.4

NOTE:
This drawing has been prepared from a PDF and may not be accurate

No part of this drawing or data file may be reproduced without prior written permission of the Manchester City Council or approved representative.

1:200
0 4m 8m 12m 16m 20m

MANCHESTER CITY COUNCIL

Capital Programmes Division

Manchester City Council
P.O.Box 532, Town Hall
Manchester
M60 2LA

DRAWING STATUS: Planning Issue

PROPERTY TITLE
Heaton Hall Orangery, Heaton Park
Prestwich, Manchester
M25 9WL

UPRN: 010090423976
DFE NO.: 0000

PROJECT TITLE
Heaton Park Orangery
Internal and External Refurbishment

DRAWING TITLE
Existing Hall and Orangery Ground Floor Plan in Site Context

JOB NO: LP/45449
DATE: 28/04/2023
REV:

SCALE: 1:200 @ A0
AUTHOR: J Brennan
CHECKED BY: A. Burns
APPROVED BY:

DRAWING NO
HPO-MCC-B01-GF-DR-A-0005