ANDREW WALLACE ARCHITECTS
+ INTERIOR DESIGNERS

The old bakery
Vicker grove, West didsbury
Manchester, M20 1LJ

www.andrewwallacearchitects.co.uk
e: info@awallacearchitects.co.uk

t: 0161 448 0483
f: 0161 445 1635

Job number
248

Drawing number
P.03GA.E003

Title
Proposed East Elevation

Scale
1:50@A3

Issue for

Date
02.02.24

Rev/Date
Rev A - 02.02.24

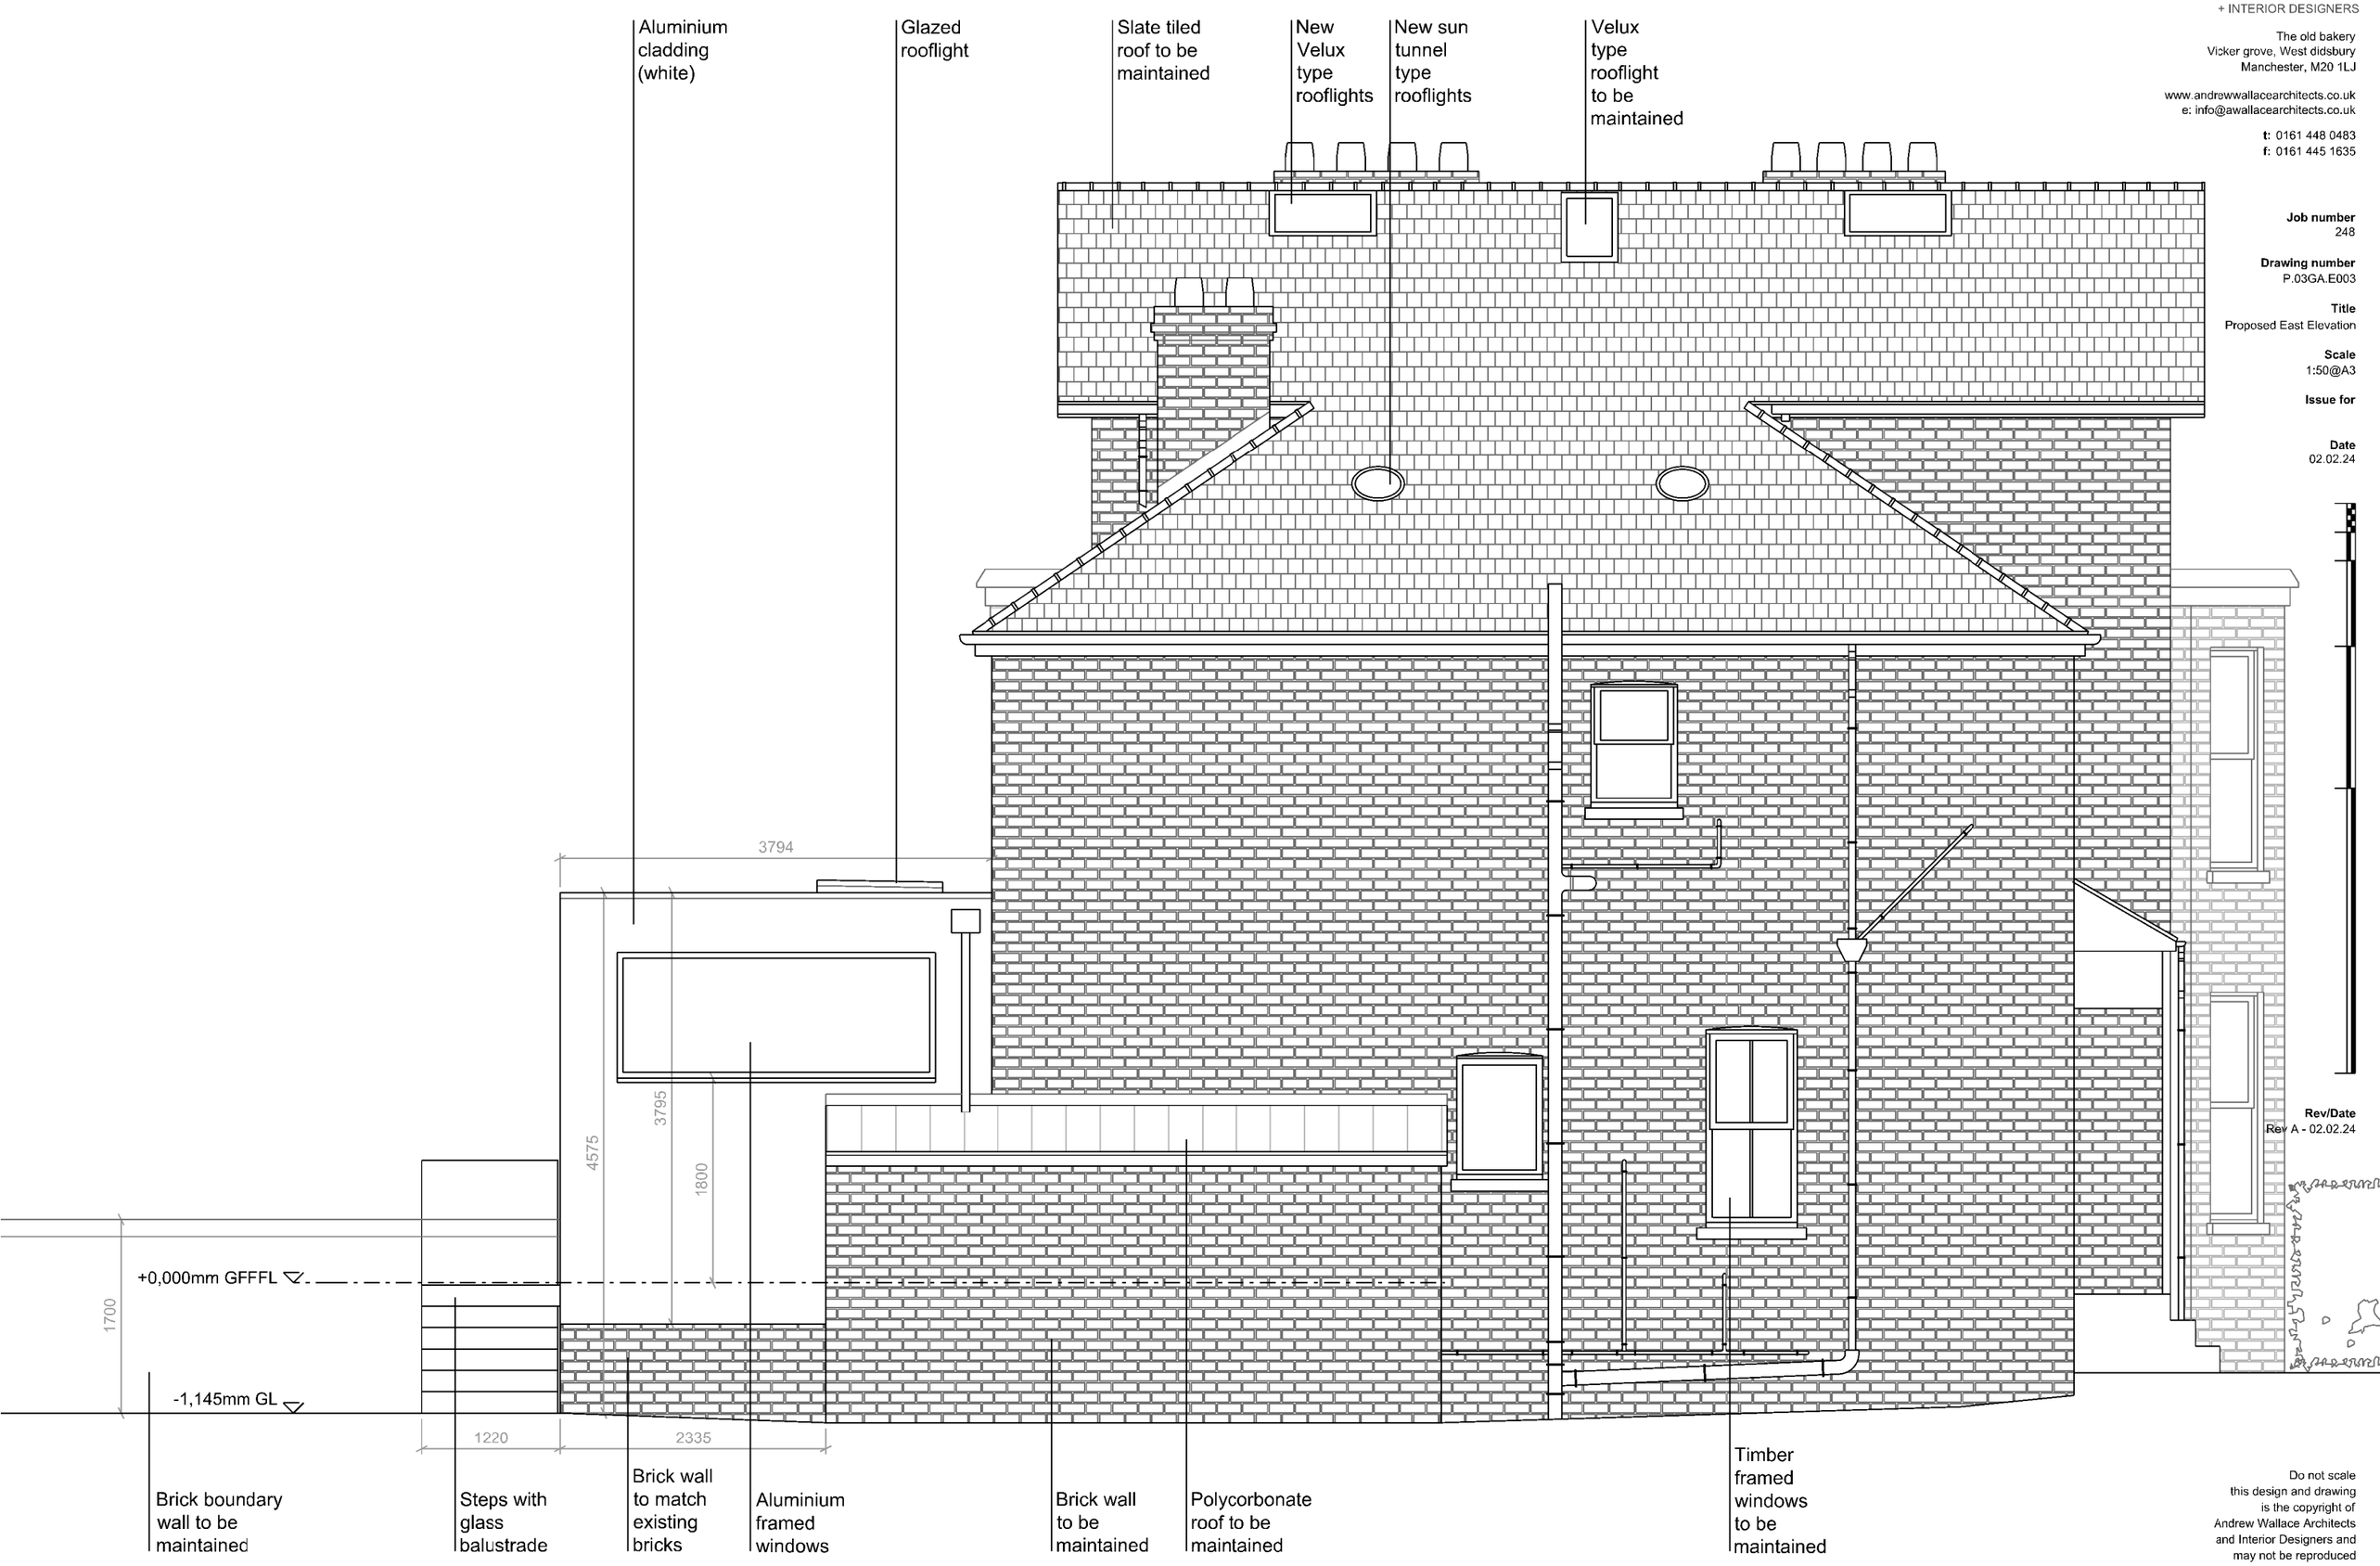

Do not scale this design and drawing is the copyright of Andrew Wallace Architects and Interior Designers and may not be reproduced in any form whatsoever without his prior express written consent

Proposed East Elevation