




Units 4/8 North Elevation
1 : 100

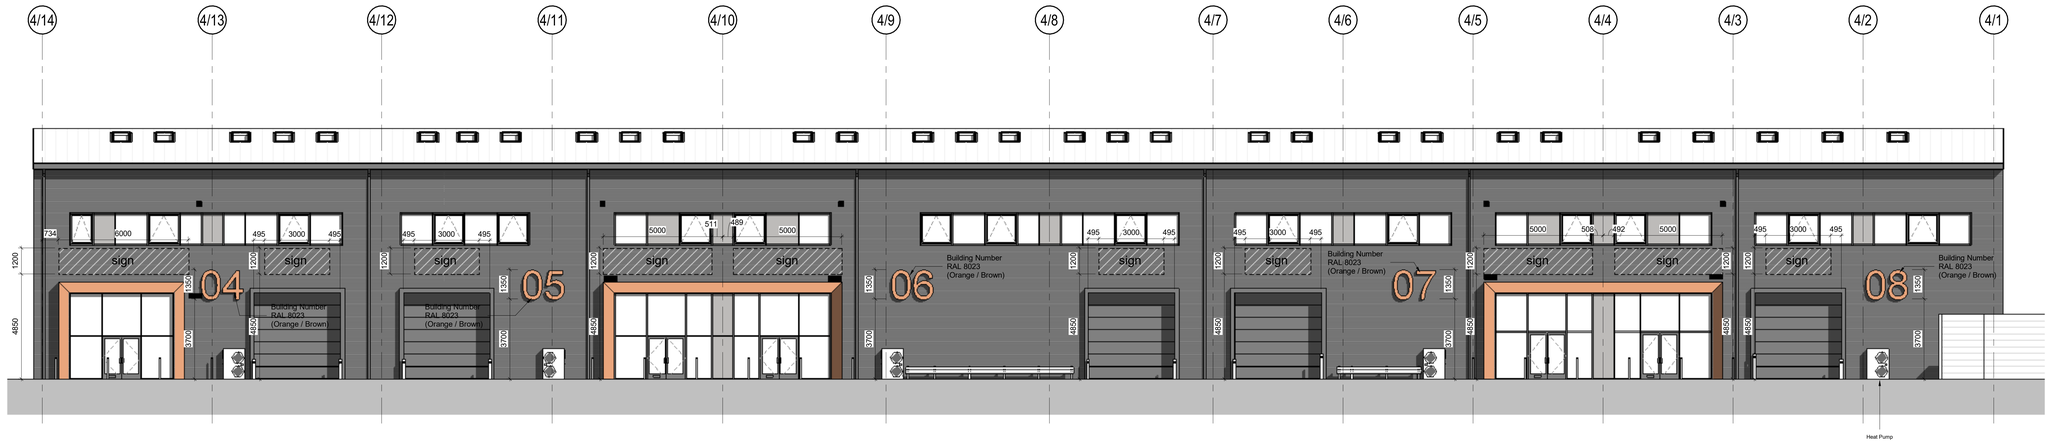

Units 4/8 South Elevation
1 : 100

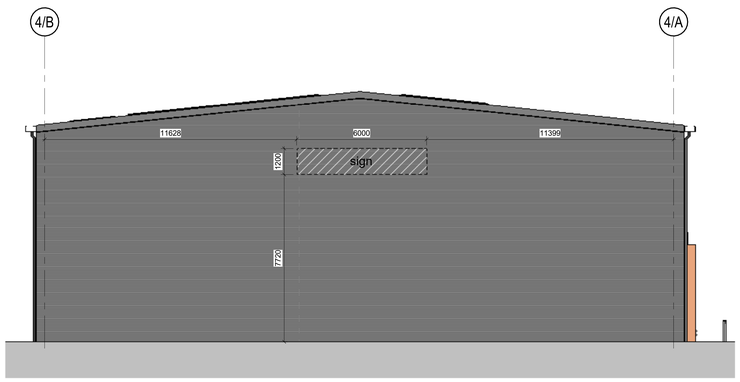

Units 4/8 East Elevation
1 : 100

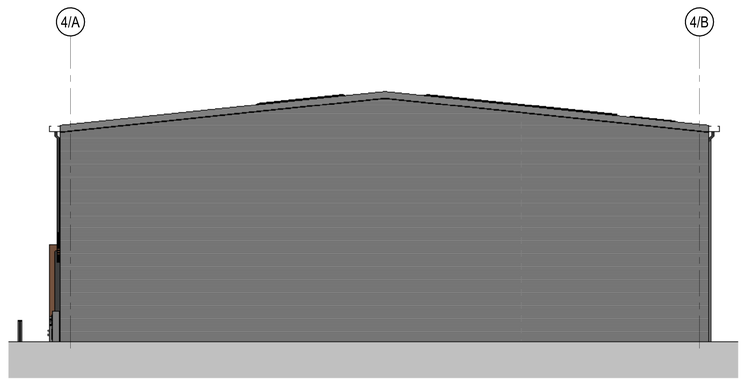

Units 4/8 West Elevation
1 : 100

General Notes

Do not scale from this drawing. Only work to written dimensions.

All site dimensions shall be verified by the Contractor on site prior to commencing any works.

This drawing is the property of Fletcher-Rae (UK) Limited (t/a Fletcher-Rae) and copyright is reserved by them. The drawing is not to be copied or disclosed by or to any unauthorised persons without the prior written consent of Fletcher-Rae (UK) Limited.

sign

Location of proposed future signage.

This is to inform the future Tenant of any future advertisement applications for the building.
(refer to condition 26 of the approved planning application)

Rev.	Description	Date	ISS	APP
P2	Condition 26 - Signage Strategy	20.05.24	ME	BB
P1	For Information	24.02.23	ME	ME

Scale: 1 : 100 @ A0
Status:
Drawn By: ME
Checked By: -
Date: 15.02.2023

Client:
Kier Property

Project:
Elizabeth Street, Cheetham Hill Manchester

Sheet Name:
Units 4/8 - Signage Elevations

Project No. Orig. Zone Level Type Role Cls Dwg No. Rev
21039-FRA-04-XX-DR-A-20-4011 P2

HORIZON
fletcher | rae
Level 12, Tower 12, 18-22 Bridge Street, Manchester, M3 3BZ
t +44 (0) 161 242 1140
w www.fletcher-rae.com
e info@fletcher-rae.com