

PURPOSE OF ISSUE	BUILDING CONTROL


Do not scale from this drawing. All information should be checked by the contractor on before commencing work. Any discreprencies should be reported to the architect immediately. All rights are reserved and are not transferable. Unauthorised reproduction this drawing are not permitted.

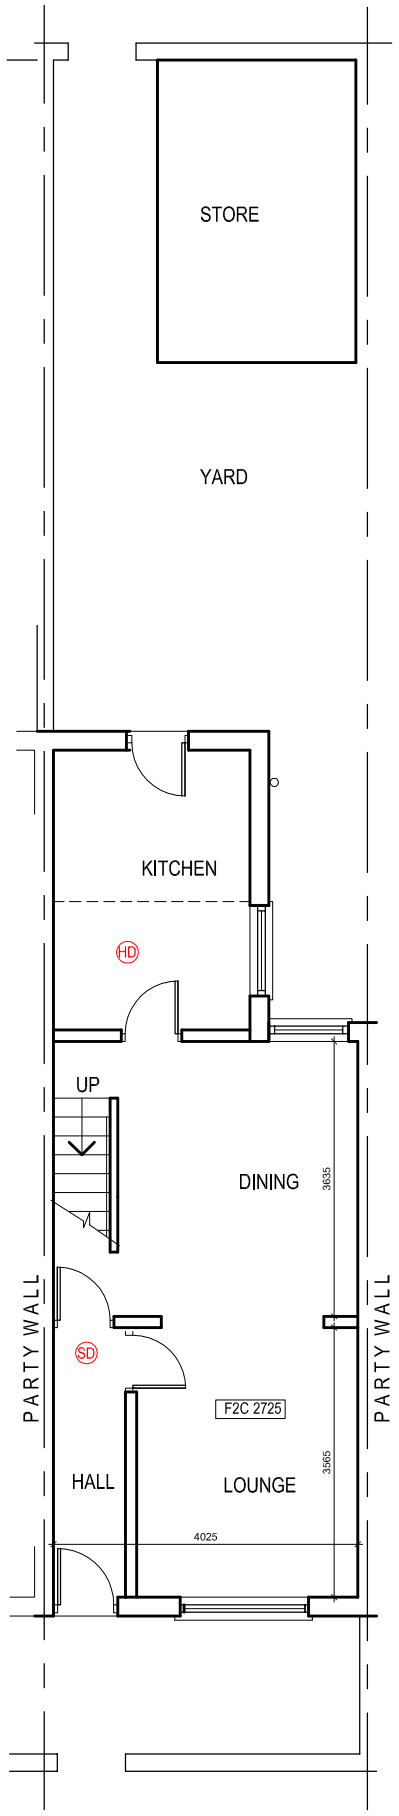


EXISTING GROUND FLOOR PLAN

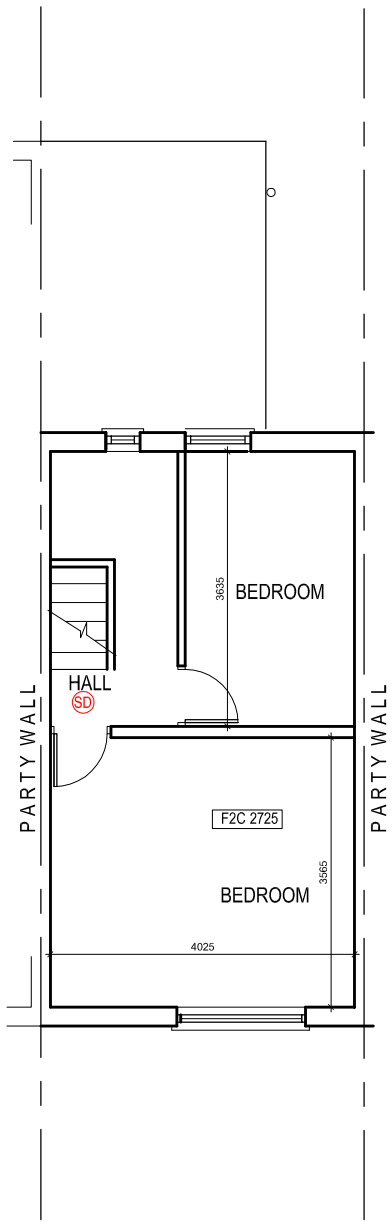


EXISTING FIRST FLOOR PLAN

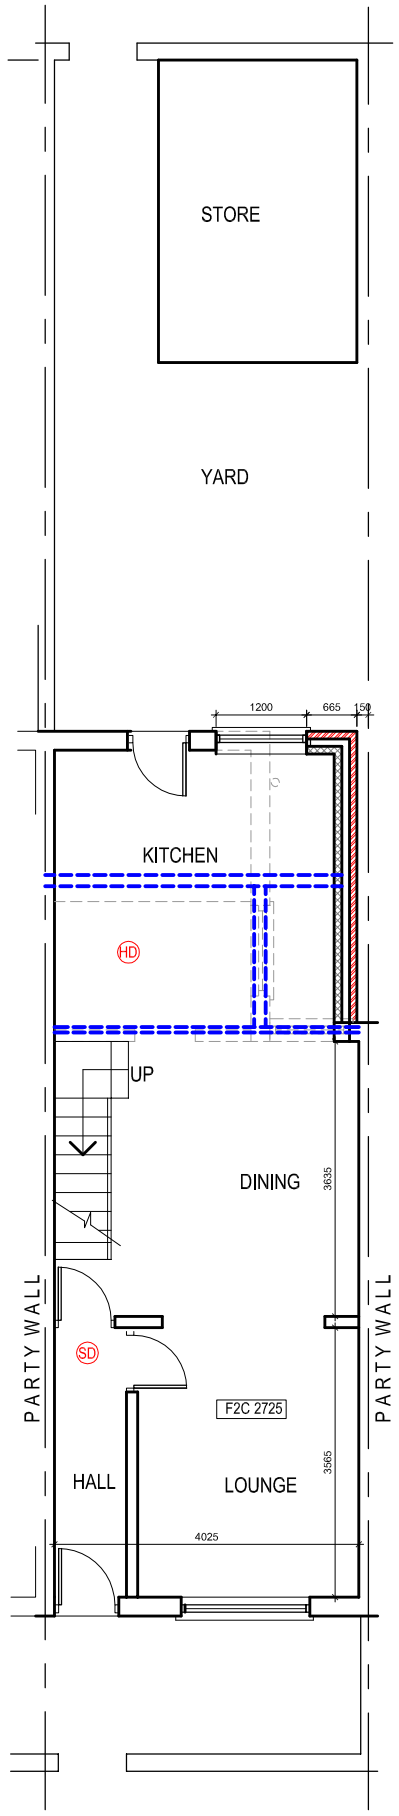

PROPOSED GROUND FLOOR PLAN

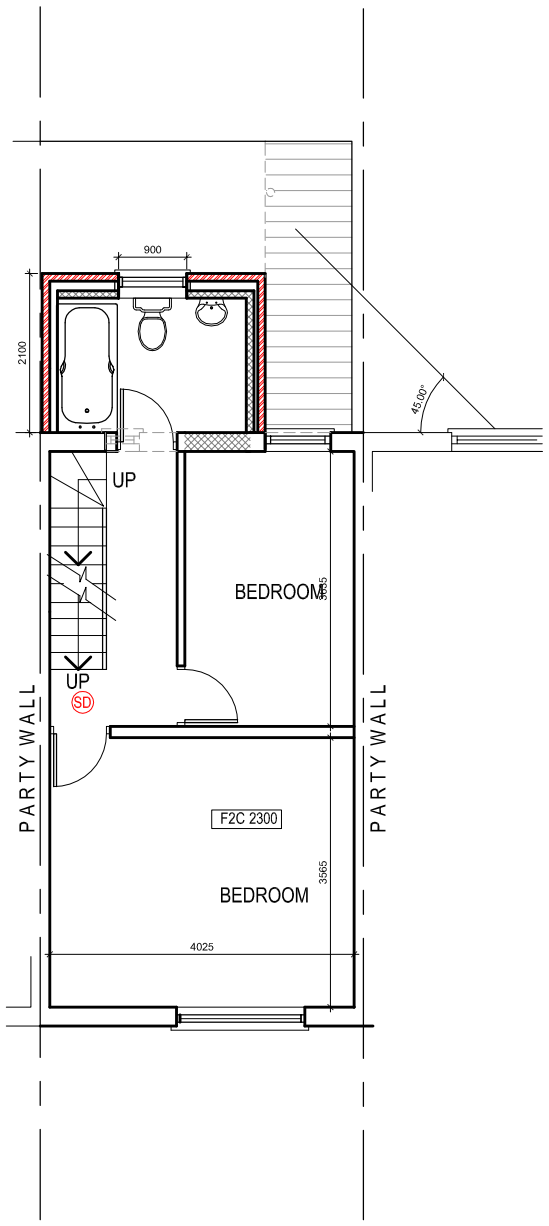

PROPOSED FIRST FLOOR PLAN

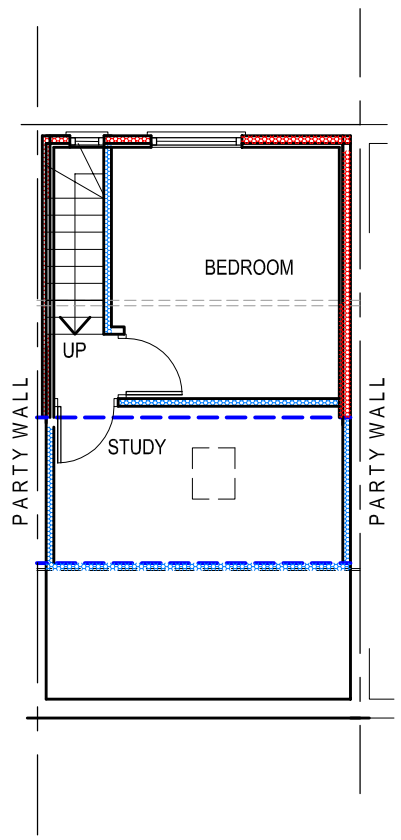

PROPOSED LOFT PLAN

PROJECT
15 Molyneus Road, Levenshulme

CLIENT
Mr. Jatinder Singh

DRAWING TITLE
Floor Plan

JOB No	DRAWING No
-	NA-P01

SCALE	DATE	REVISION
1:100@A3	Feb. 2024	-

t: 0782 895 3405
e: niamat@hotmail.co.uk

na design