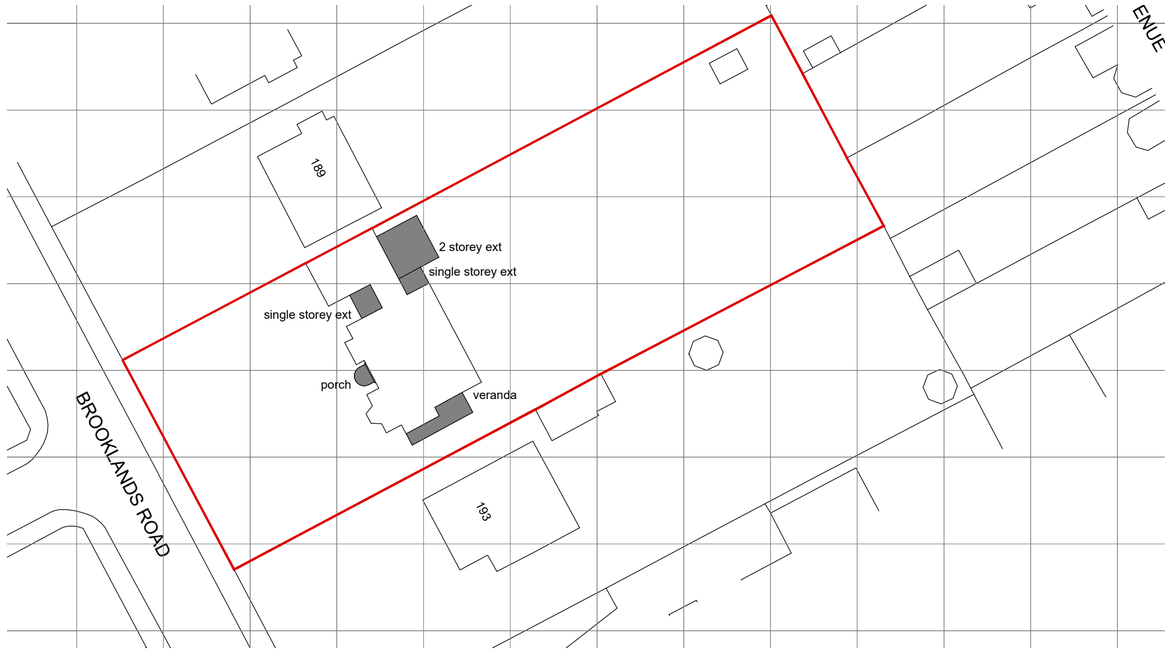


North


Block Plan
Scale 1:500

Key


Site Boundary

Scale Bar 1:500
0 10m 20m 30m 40m 50m

Scale Bar 1:100
0 2m 4m 6m 8m 10m

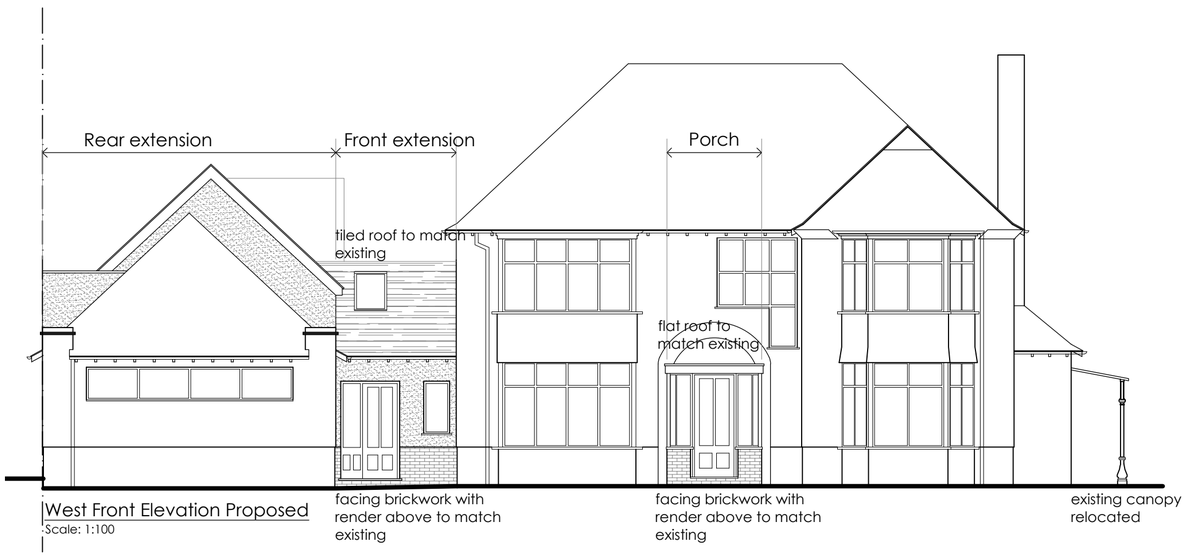


West Front Elevation Proposed
Scale: 1:100

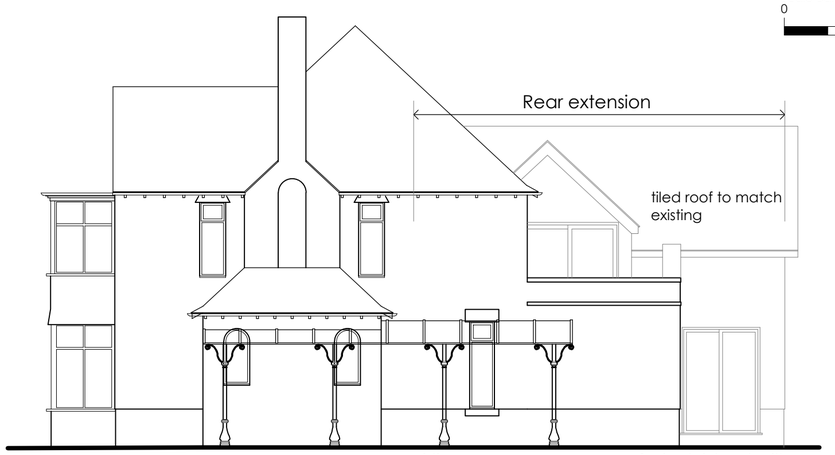

South Side Elevation Proposed
Scale: 1:100



East Rear Elevation Proposed
Scale: 1:100

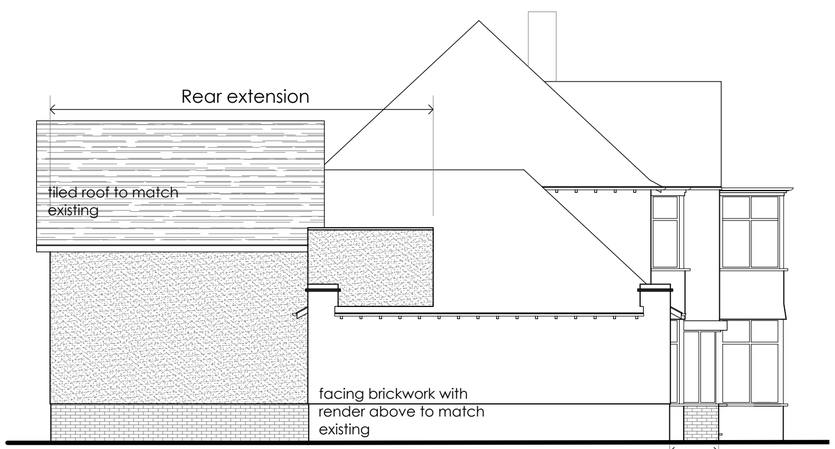

North Side Elevation Proposed
Scale: 1:100

Rev.	Notes.	Date.	By.
A	Veranda added	09.05.2024	ARC

This drawing is the property of WhiteleyEaves Ltd. and the copyright is reserved. Therefore this drawing is not to be copied or disclosed by any unauthorised persons without the prior consent of WhiteleyEaves Ltd.

WHITELEYEAVES LTD
PROPERTY & CONSTRUCTION CONSULTANTS
Hollinwood Business Centre, Albert Street, Oldham, OL8 3QL
T 0161 393 8417
E info@whiteleyeaves.co.uk
W www.whiteleyeaves.co.uk

CLIENT AMIT HERWADKA

JOB NUMBER 693 **DATE** 09.05.2024

DRAWING NAME PROPOSED ELEVATIONS & BLOCK PLAN

SCALE DRAWN: 1:100/ 1:500 **PAGE SIZE** A2

REVISION * **DRAWING NUMBER** 021

ADDRESS 191 BROOKLANDS ROAD, SALE MANCHESTER M33 3PJ

NOTES ·····

DRAWN BY: ARC **CHECKED BY:**