

PLANSCAPE

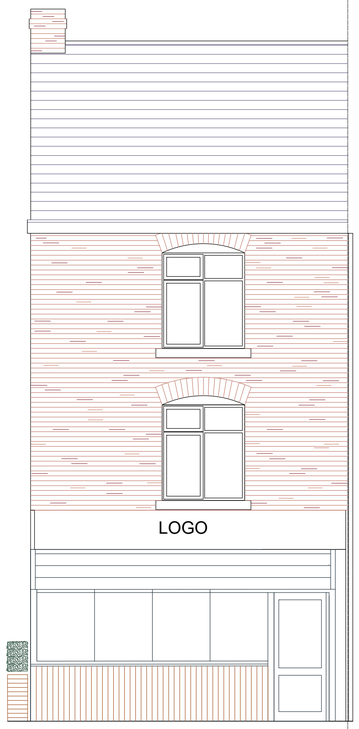


FRONT ELEVATION

Vertical timber t&g boarding to be treated with preservative and painted

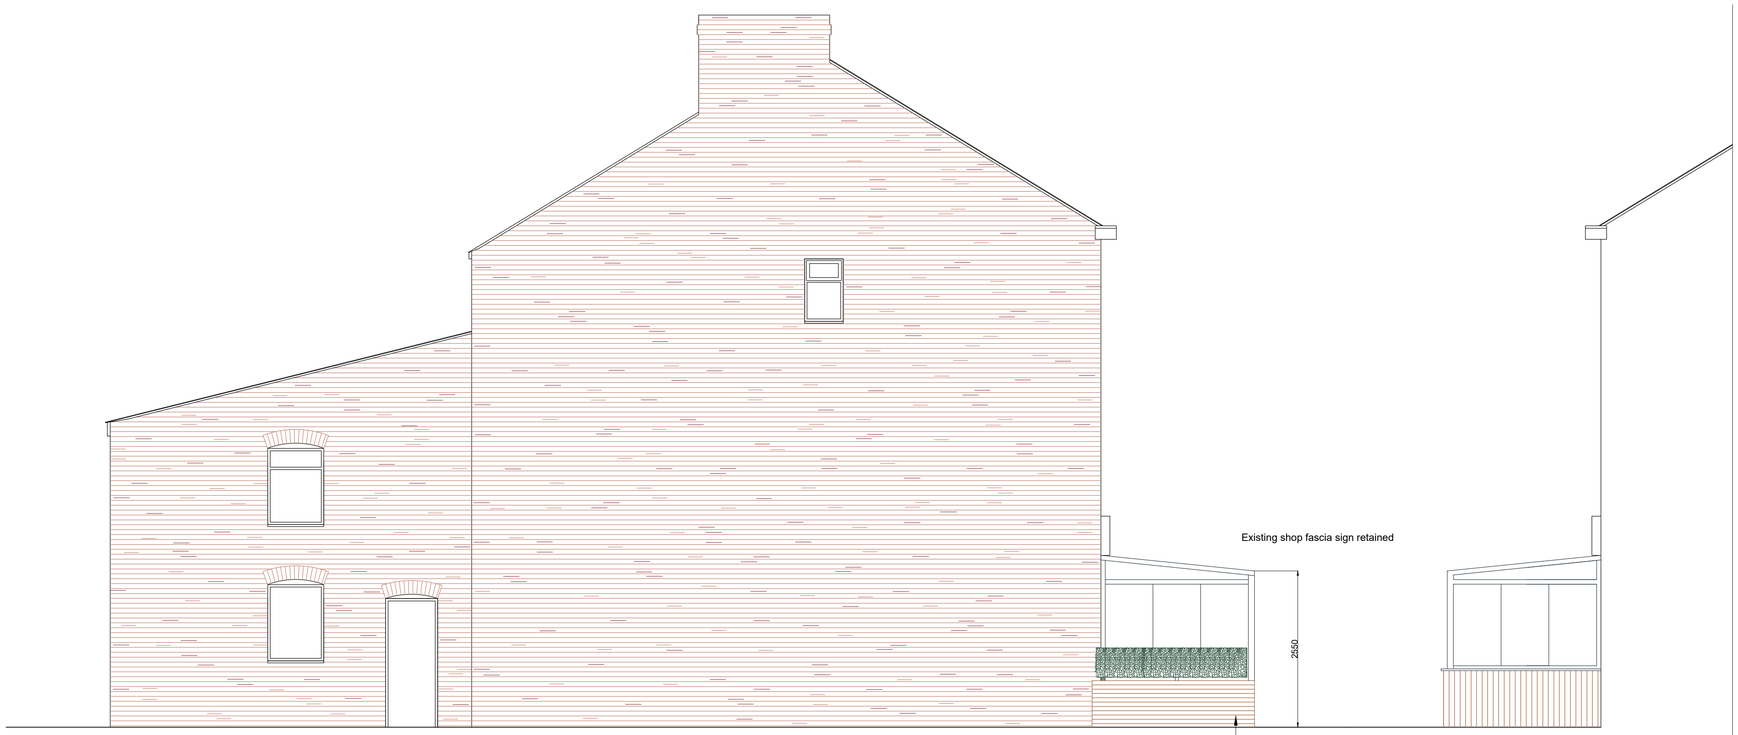


SIDE ELEVATION

SIDE ELEVATION

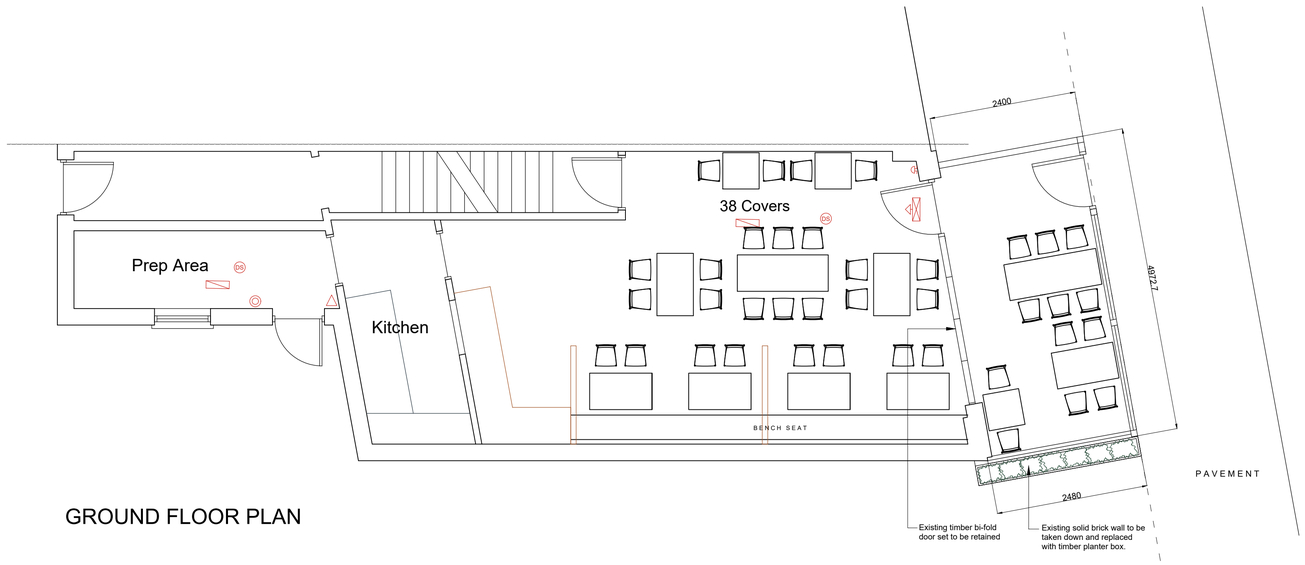

GROUND FLOOR PLAN

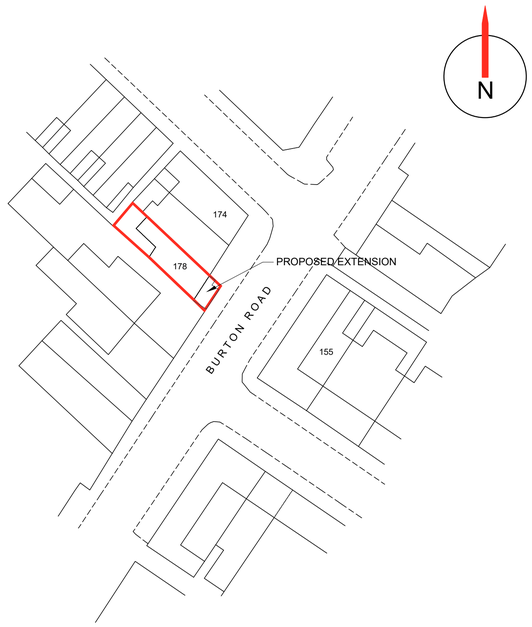

SITE PLAN Scale: 1:500

EXTERNAL MATERIALS:

WALLS
All to be constructed using aluminium section and panels.
Colour: Anthracite Grey.

ROOF
Retractable canvas material.
Colour: Cream.

Directional illuminated Fire Exit Sign

Emenrgency light

Smoke Detector

Sounder Alarm

Break glass Alarm Activating point

Fire Extinguisher

REVISIONS:

A. 22/03/2024
Design of enclosed canopy amended.

PLANSCAPE
ARCHITECTURAL DESIGN CONSULTANTS
LYCHGATE HOUSE , 1 ST MARY'S COURT , WHITFORD ROAD
WHITFORD , FLINTSHIRE , CH8 9AG
Email: lewis@planscape.org.uk Mobile: 07775877719

Client:
GLYN GOODWIN

Job Description:
PROPOSED PATIO ENSLOSURE

Location:
178 BURTON ROAD WEST
DIDSBURY
MANCHESTER
M20 1LH

Scale: 1:50

Date: 11 MAR. 2024

Drawing Number: G.1576 / 2

Revision: A

0 1 2 3 4

Print @ A1 = Scale 1:50