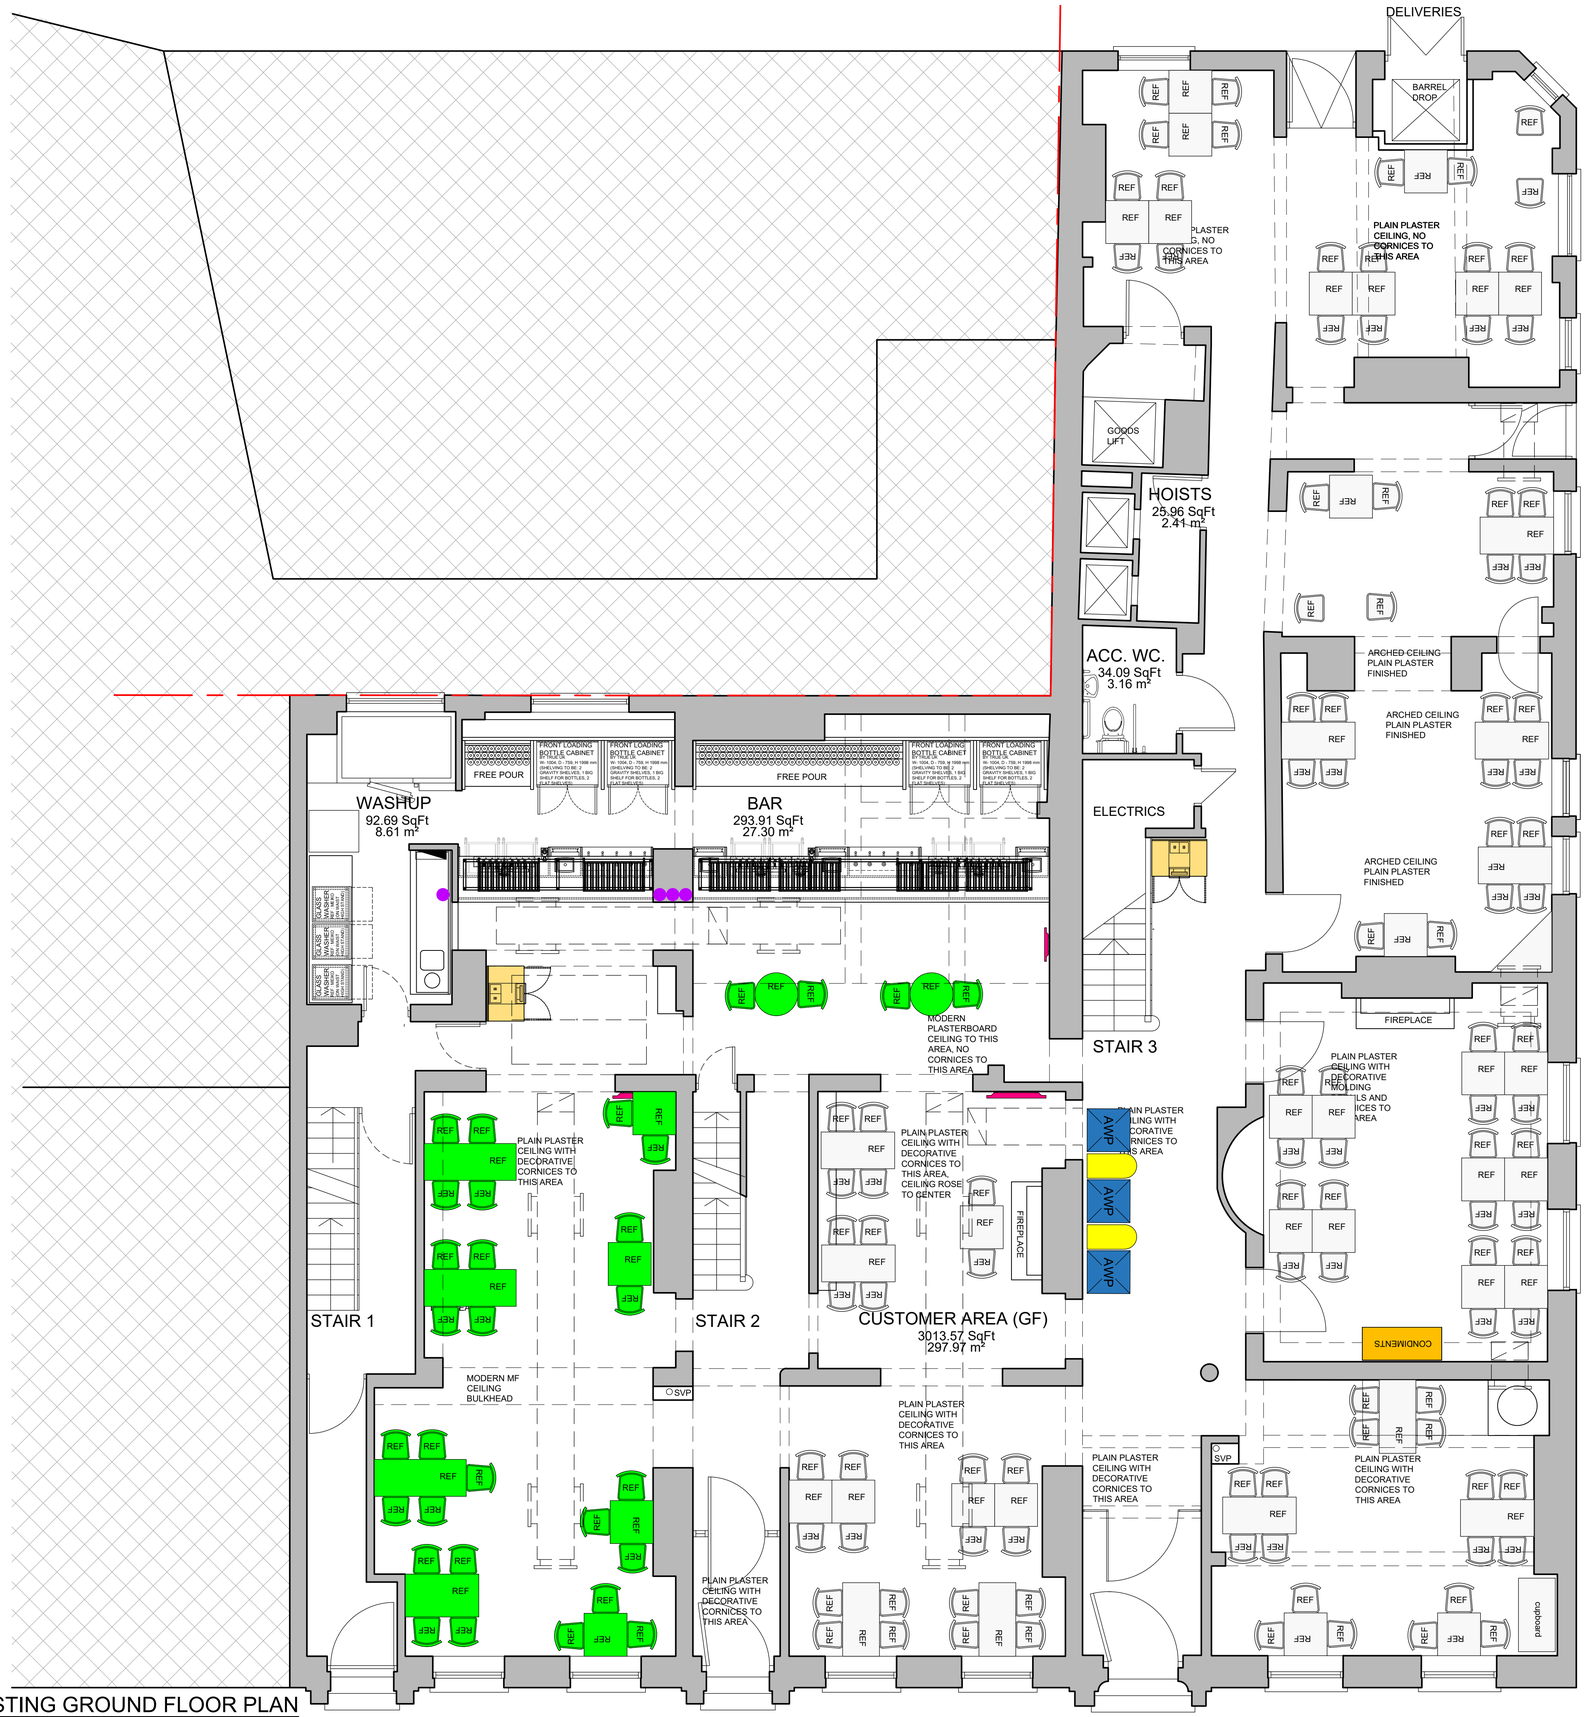


EXISTING GROUND FLOOR PLAN

Scale 1:50

Do not scale from this drawing. All dimensions to be checked on site prior to manufacture and construction. This drawing is the property of Harrison Ince Holdings Limited and should not be reproduced without permission.
All discrepancies to be brought to the attention of the architect immediately.
This drawing is to be read in conjunction with the specification / bill of quantities and related drawings.

REVISIONS			
-	FIRST ISSUE	01.02.2024	NS
A	PYTHON ROUTES ADDED	13.02.2024	NS

PYTHON KEY:

PYTHON LOCATIONS

PYTHON ROUTE

@1:50 scale

0 1m

0.5m 2m 5m

HARRISON INCE
ARCHITECTS INTERIOR DESIGNERS

CLIENT: JD WETHERSPOON PLC

PROJECT: THE WATERHOUSE
67-71 PRINCESS ST, MANCHESTER, M2 4EG

TITLE: EXISTING GROUND FLOOR PLAN

DATE	FEB 2024	SCALE	1:50 @ A1
JOB NO.	PN2103 - 19	DWG. NO.	AS02 - A
DRAWN	CAD/NS	CHECKED	

SUN HOUSE
2-4 LITTLE PETER STREET
KNOTT MILL
MANCHESTER
M15 4PS
TEL: 0161 236 3650
EMAIL: enquiries@harrison-ince.co.uk