
Site Plan (1:500)

Rev A: 11/05/2024

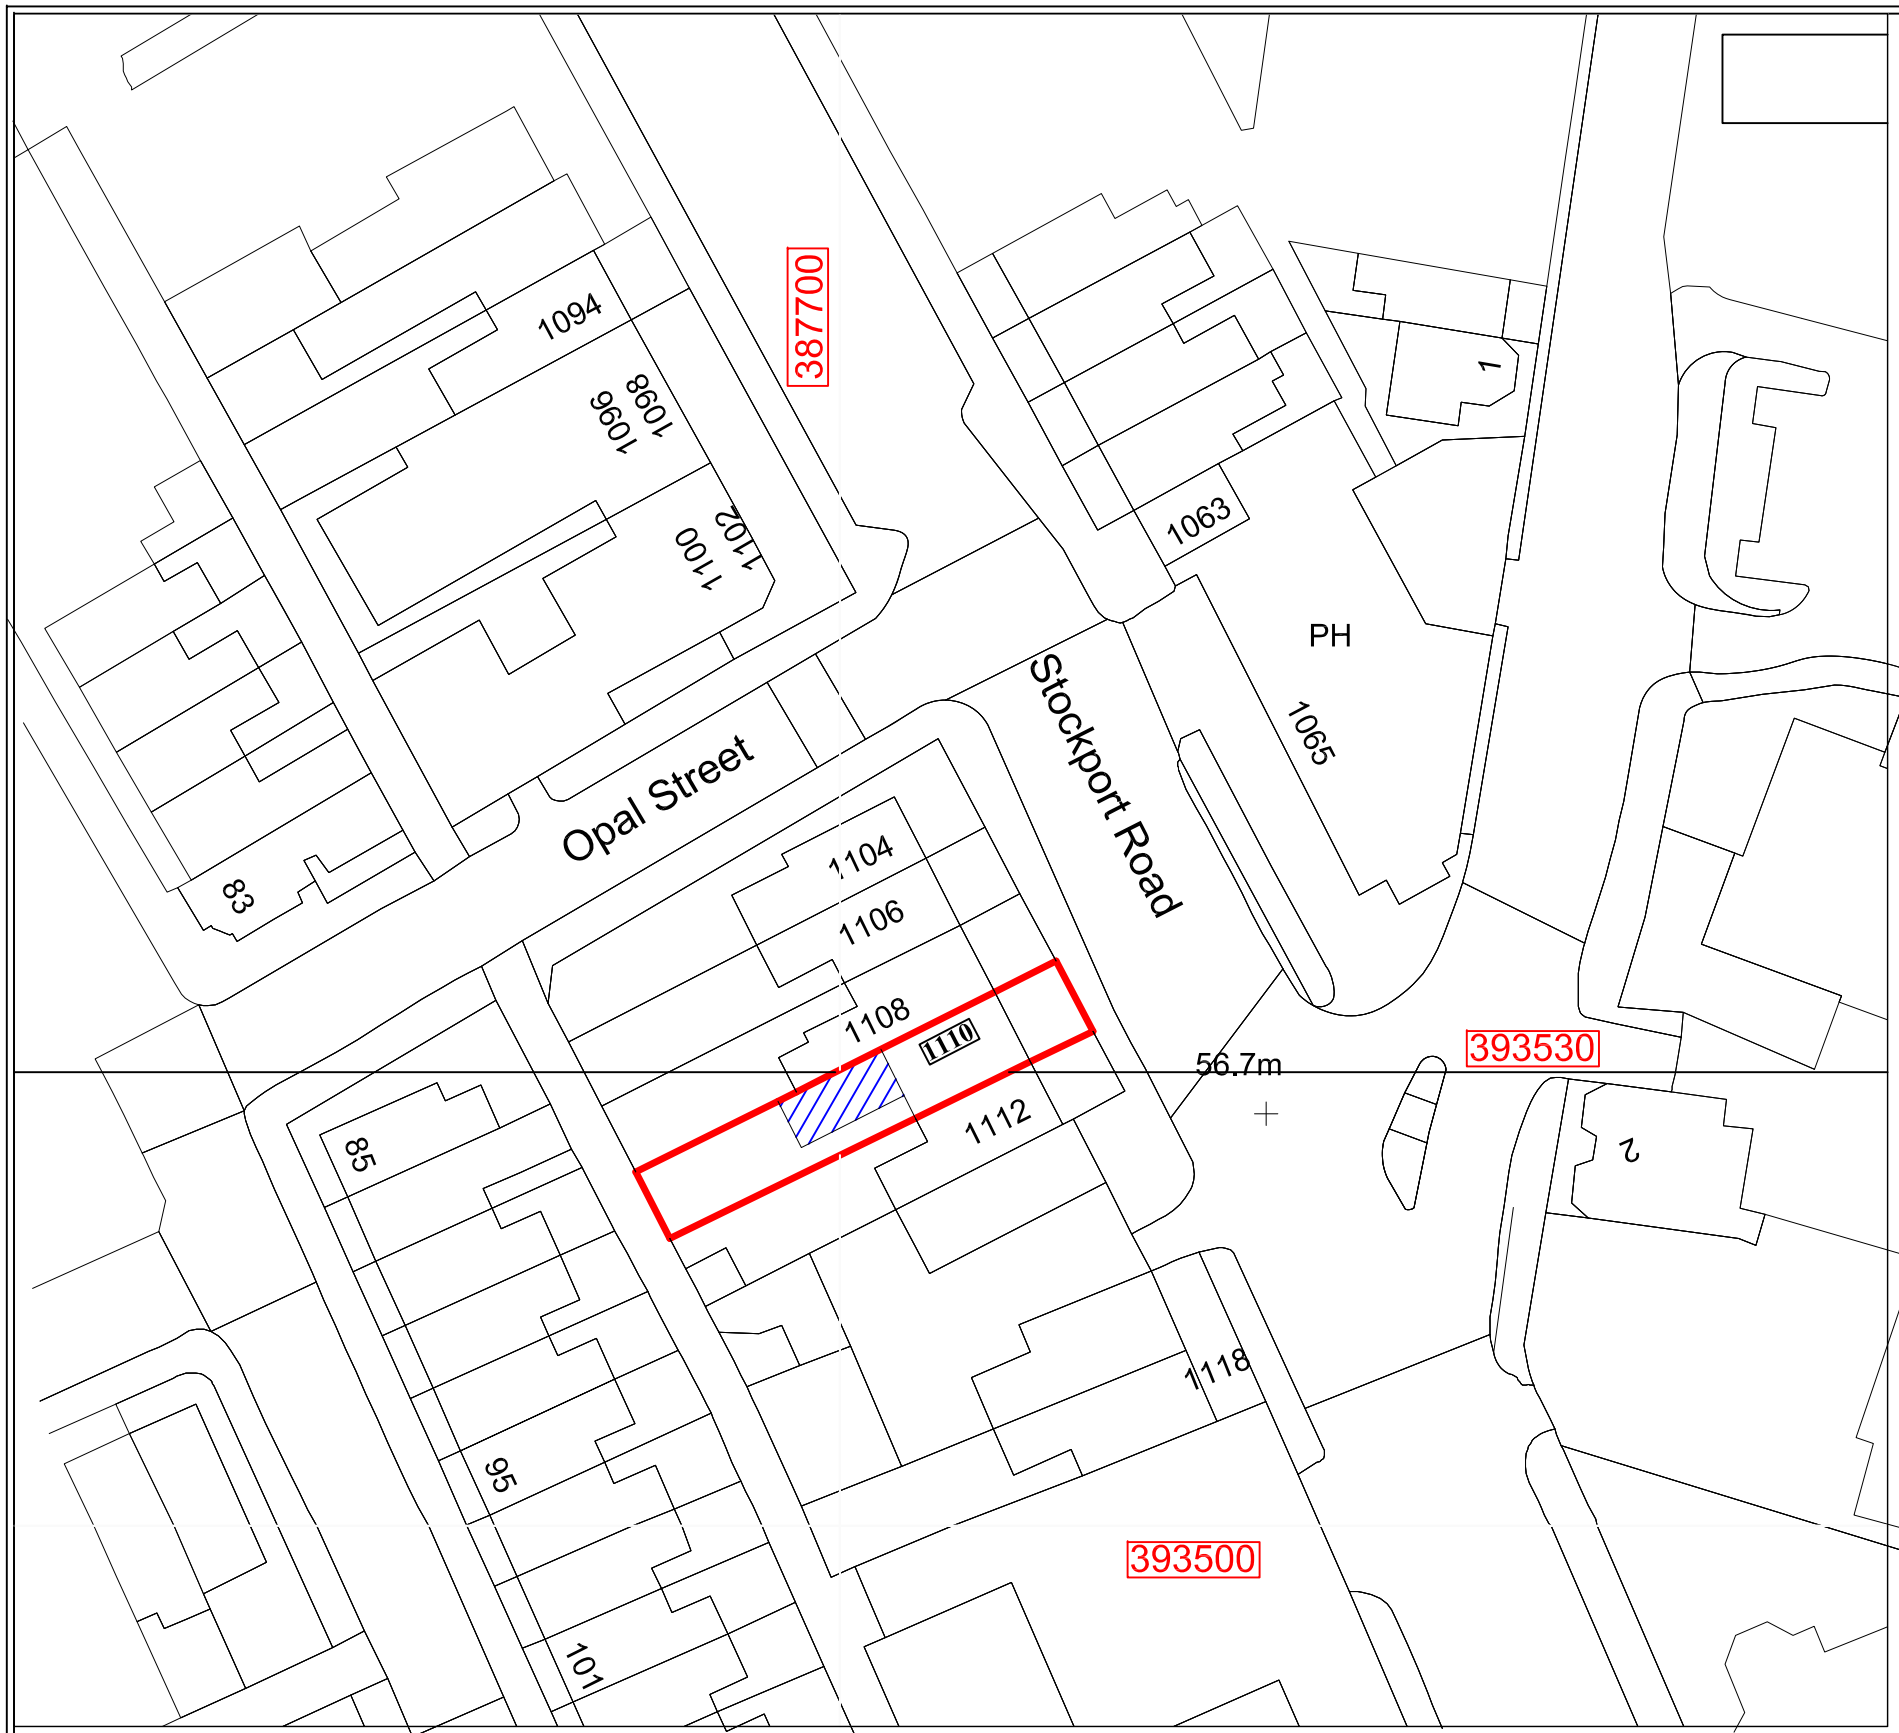

0 10 25 50 100

SCALE 1:500 @ A3

N

Legend

- Existing
- Proposed
- Existing & Proposed
- Sewer Line
- Boundary / Centre Line

(c) Crown copyright,
All rights reserved. 2024.
License number 0100031673

DATE	ISSUE	REMARKS
22/12/2023	Planning Submission	ZN
11/05/2024	Applicant's Name Correction	Rev A

Project : Proposed Loft Conversion and Construction of Dormer over Rear Wing of Building

Address : 1110 - Stockport Road. Manchester. M19 2SU

Sheet Title : Site Plan 1:500 on A3

Date : 03/01/2024

Applicant : Mr Muhammad Nadeem

Drawing no : B

1:5	= 50cm	1:200	= 20m
1:10	= 100cm	1:250	= 25m
1:20	= 200cm	1:500	= 50m
1:50	= 5m	1:1250	= 125m
1:100	= 10m	1:2500	= 250m

SiS Design Limited
t: +44(0) 121-288 2777
m: +44(0) 7454366616
email: admin@sisd.co.uk
www: www.sisd.co.uk