

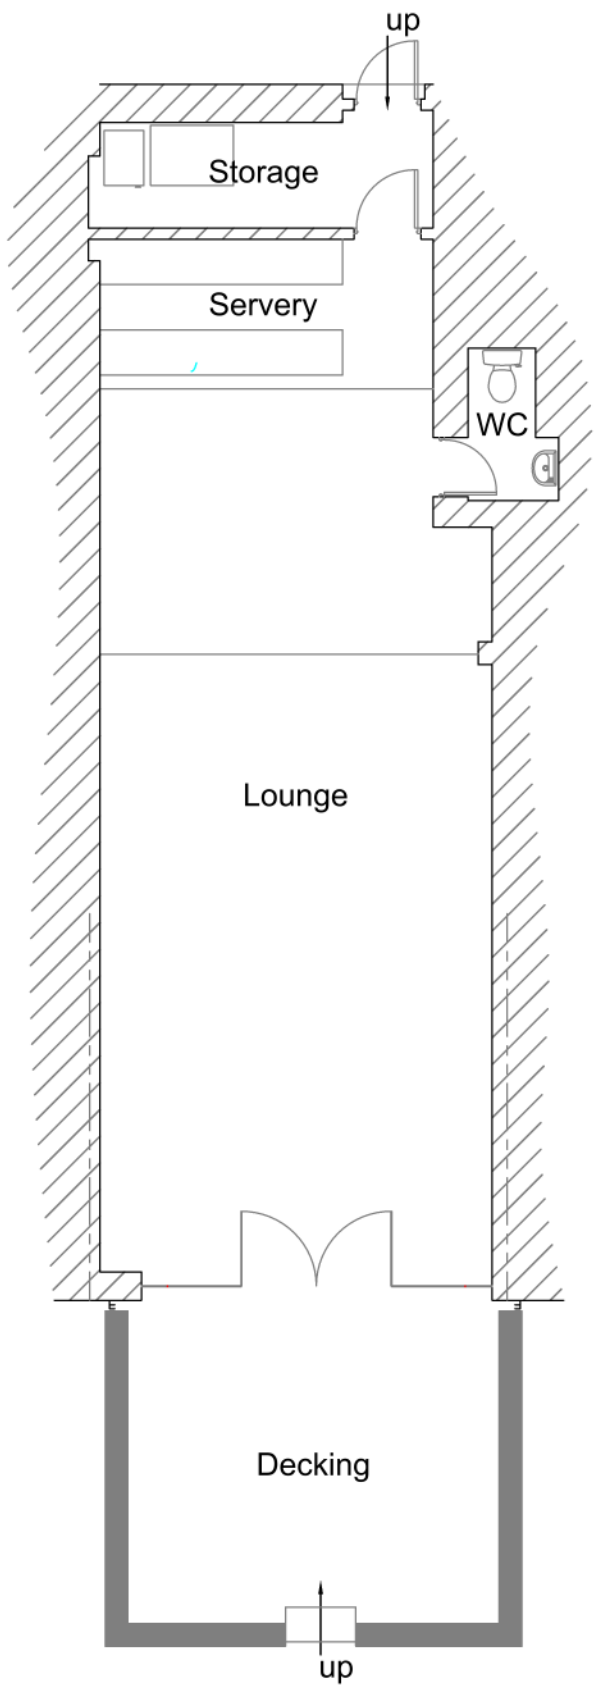



Ground Floor Plan

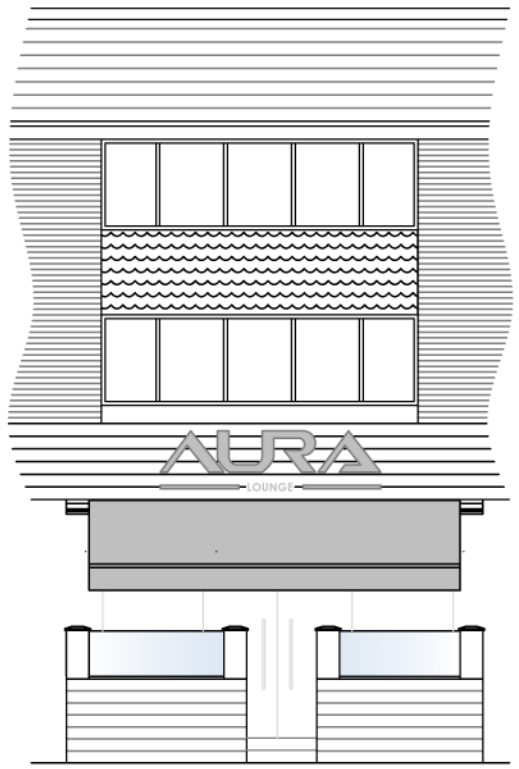

Roadside Elevation

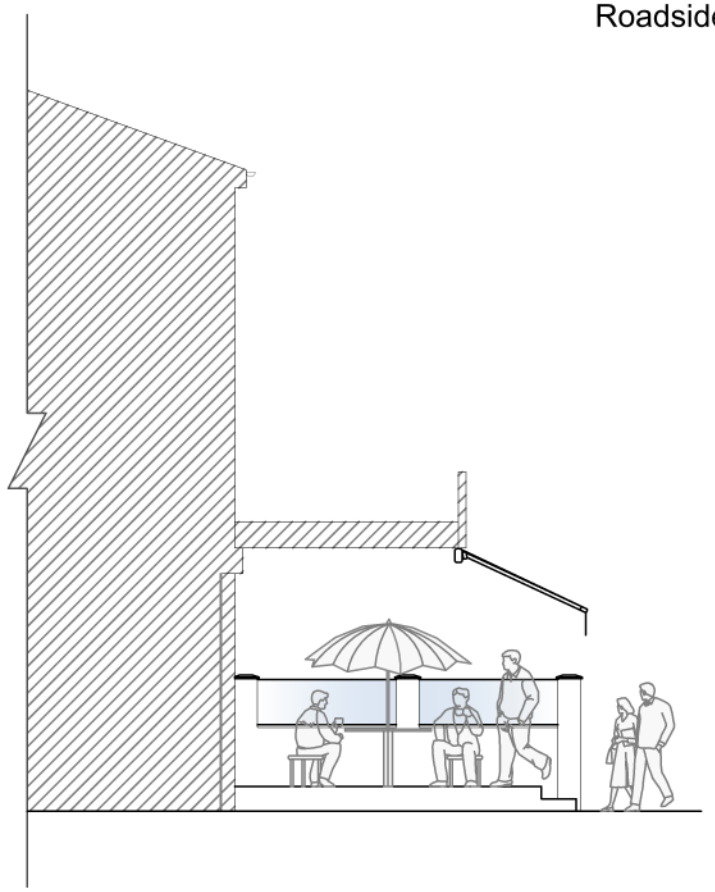

Side Cross-section

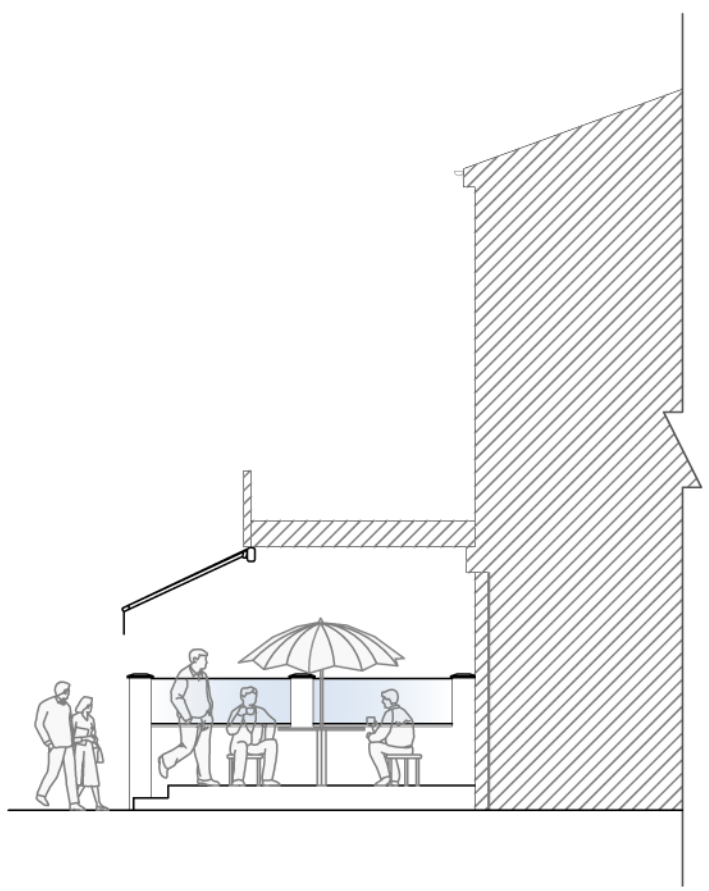

Side Cross-section

Client:
SSH Property Investment Limited (Mocha Mood Limited)

Application:
72 Wilmslow Road Canopy

Drawing title:
Existing Plans

Scale:
1:100 @ A3

Drawing number:
1405b/J240014/004.2

Date:
15 March 2024

Drawn by:
SK

WHARFE
RURAL PLANNING
Sapling Home Farm, Ullard Hall Lane, Lower Peover, Knutsford, Cheshire WA16 9PJ
T: 01565 746910
E: info@wharferuralplanning.co.uk
W: www.wharferural planning.co.uk