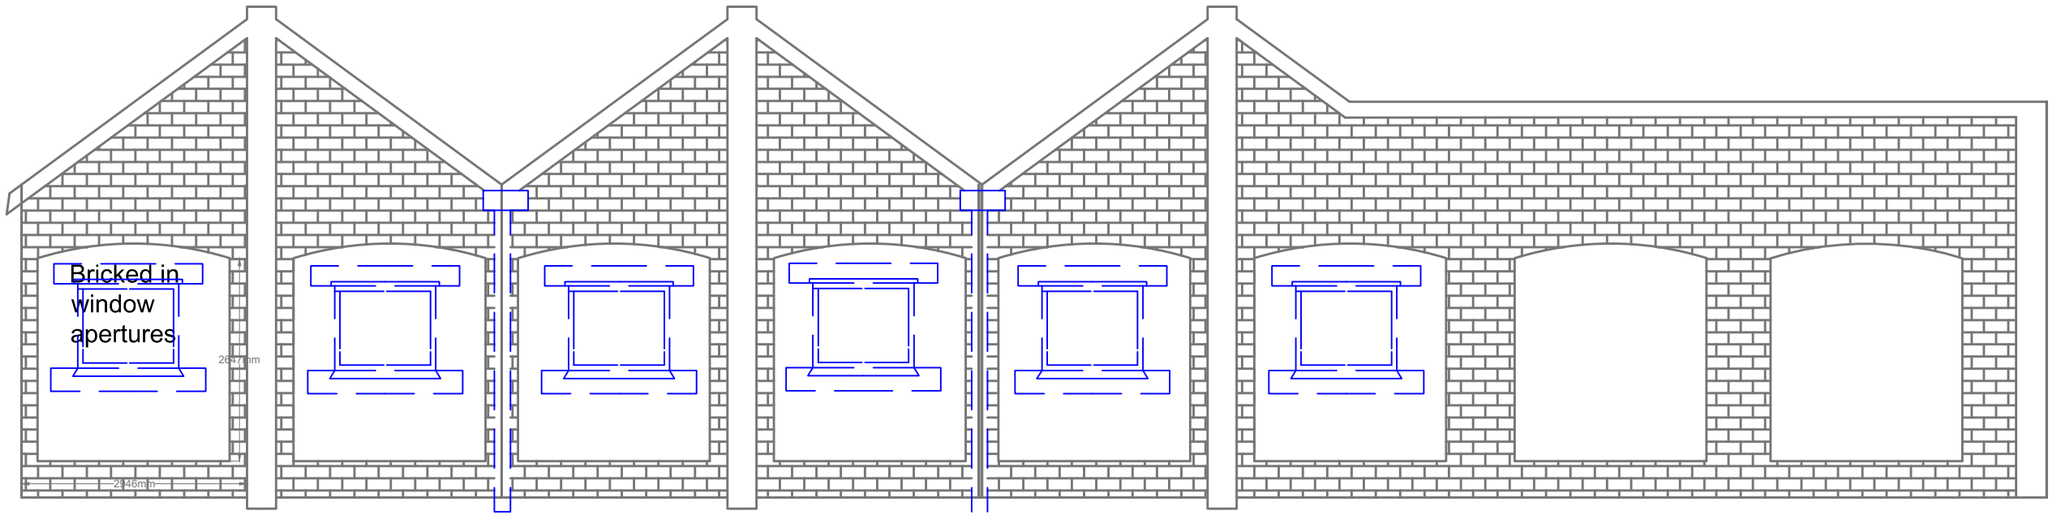

North elevation

Change Grow Live

Notes:

Exact design and size of widows to be determined during demolition when existing apertures are fully exposed

Change Grow Live

Site Address:
Resonance Centre,

Drawn by:
andy hills

Date:
18/4/24

Scale:
1:200@A3

Drawing/Page Number/Name:
10 - North Elevation Windows