

Notes

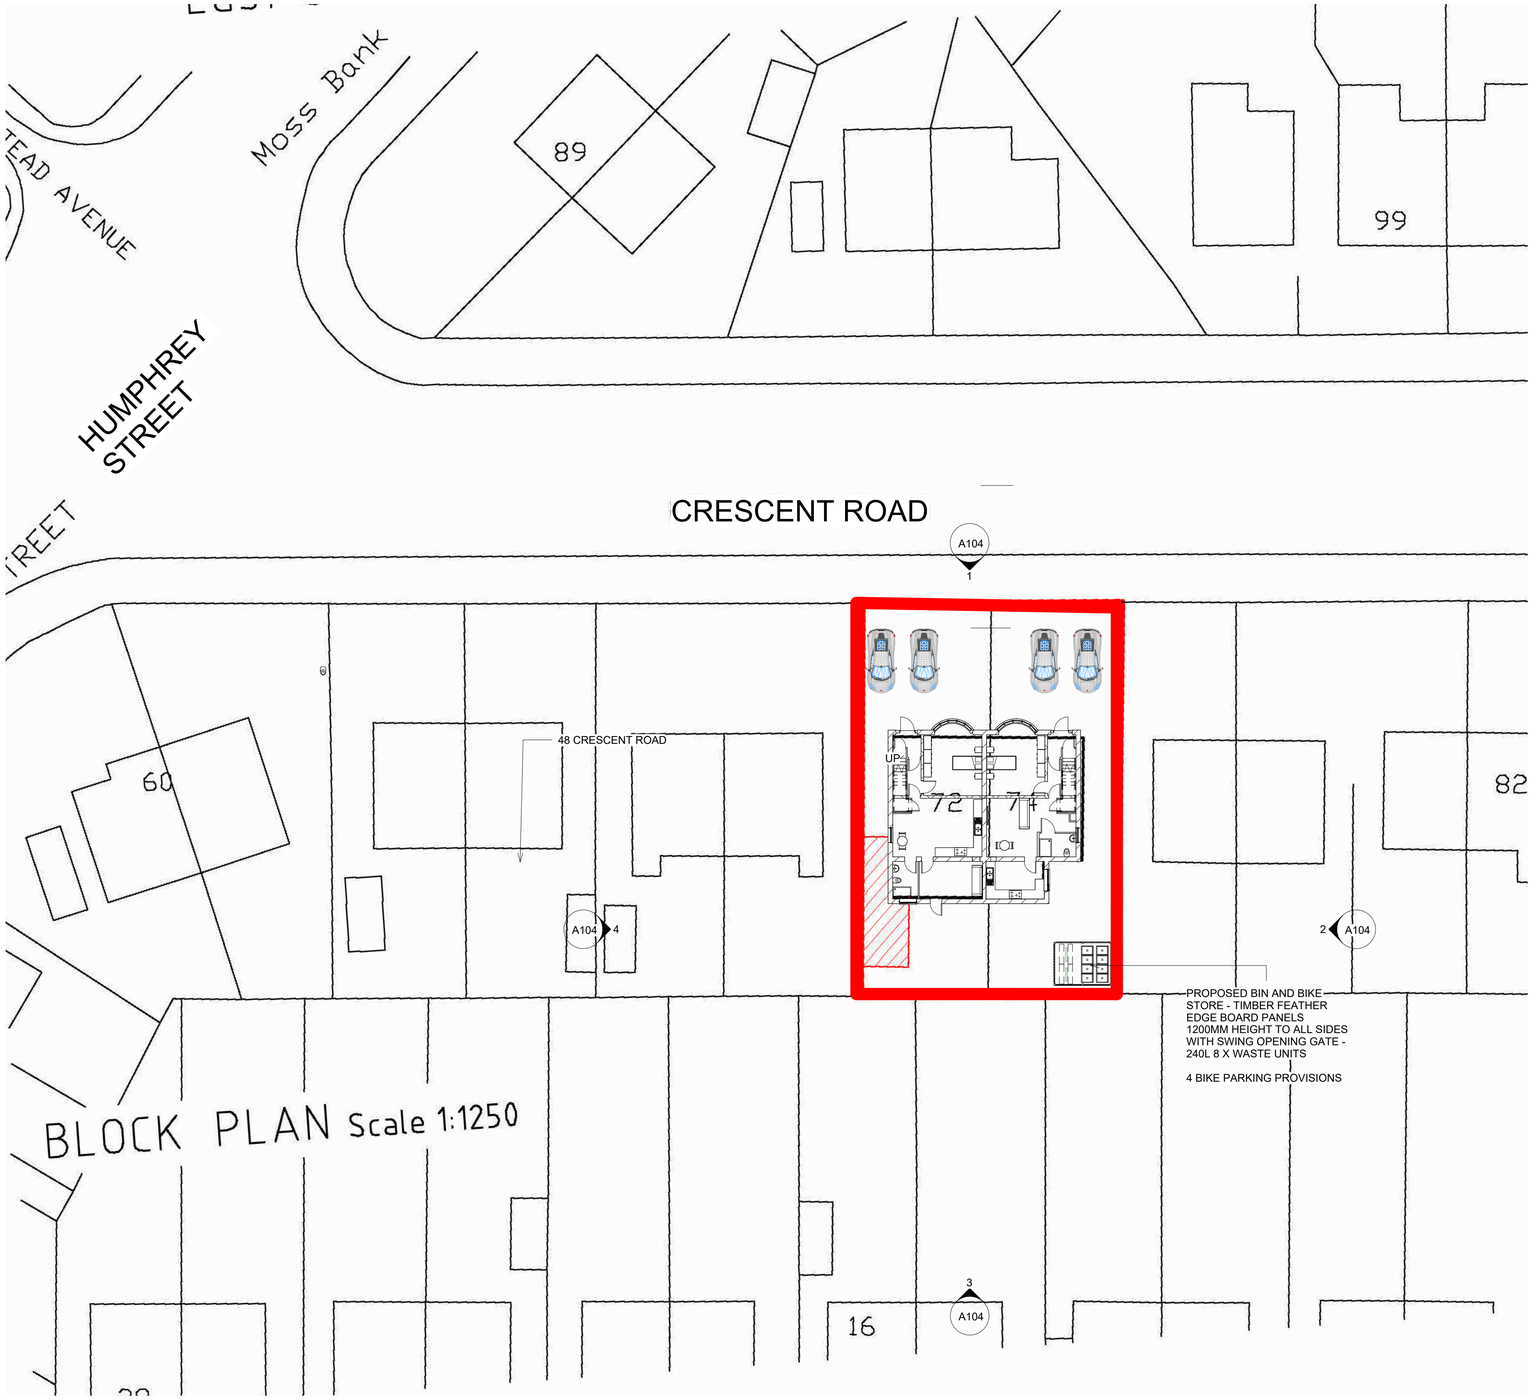

2 SITE PLAN
1 : 200

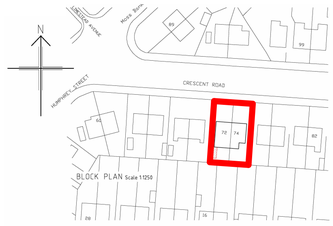

1 LOCATION PLAN
1 : 1250

RED LINE INDICATING SITE BOUNDARY
72-74 CRESCENT ROAD CRUMPSAL
MANCHESTER M8 9NT

Rev	Description	Date	Dr by	App by

original by	date created	approved by
NK	21/04/24	NK

NK Architectural
Enquiries@nkarchitectural.co.uk
☎ : 0161 818 4727
www.NKARCHITECTURAL.co.uk
19 HEXAGON CLOSE, MANCHESTER, M9 8RN

client name
MR RAZA 72 - 74 CRESCENT ROAD CRUMPSAL MANCHESTER M8 9NT

project
OFFICE TO RESIDENTIAL FLAT CONVERSION

drawing
SITE AND LOCATION PLAN

computer file	plot date
C:\Users\TRADE\Dropbox\NKARC\72-74 Cryscent Road M8 9NT\72-74 Crescent Road M8 9NT.rvt	

project number	scale	
2024.00831.0023	As indicated	@A1

drawing number	rev	issue status
A106		

This drawing is to be read in conjunction with all related drawings. All dimensions must be checked and verified on site before commencing any work or producing shop drawings. The originator should be notified immediately of any discrepancy.
This drawing is copyright and remains the property of NK Architectural.