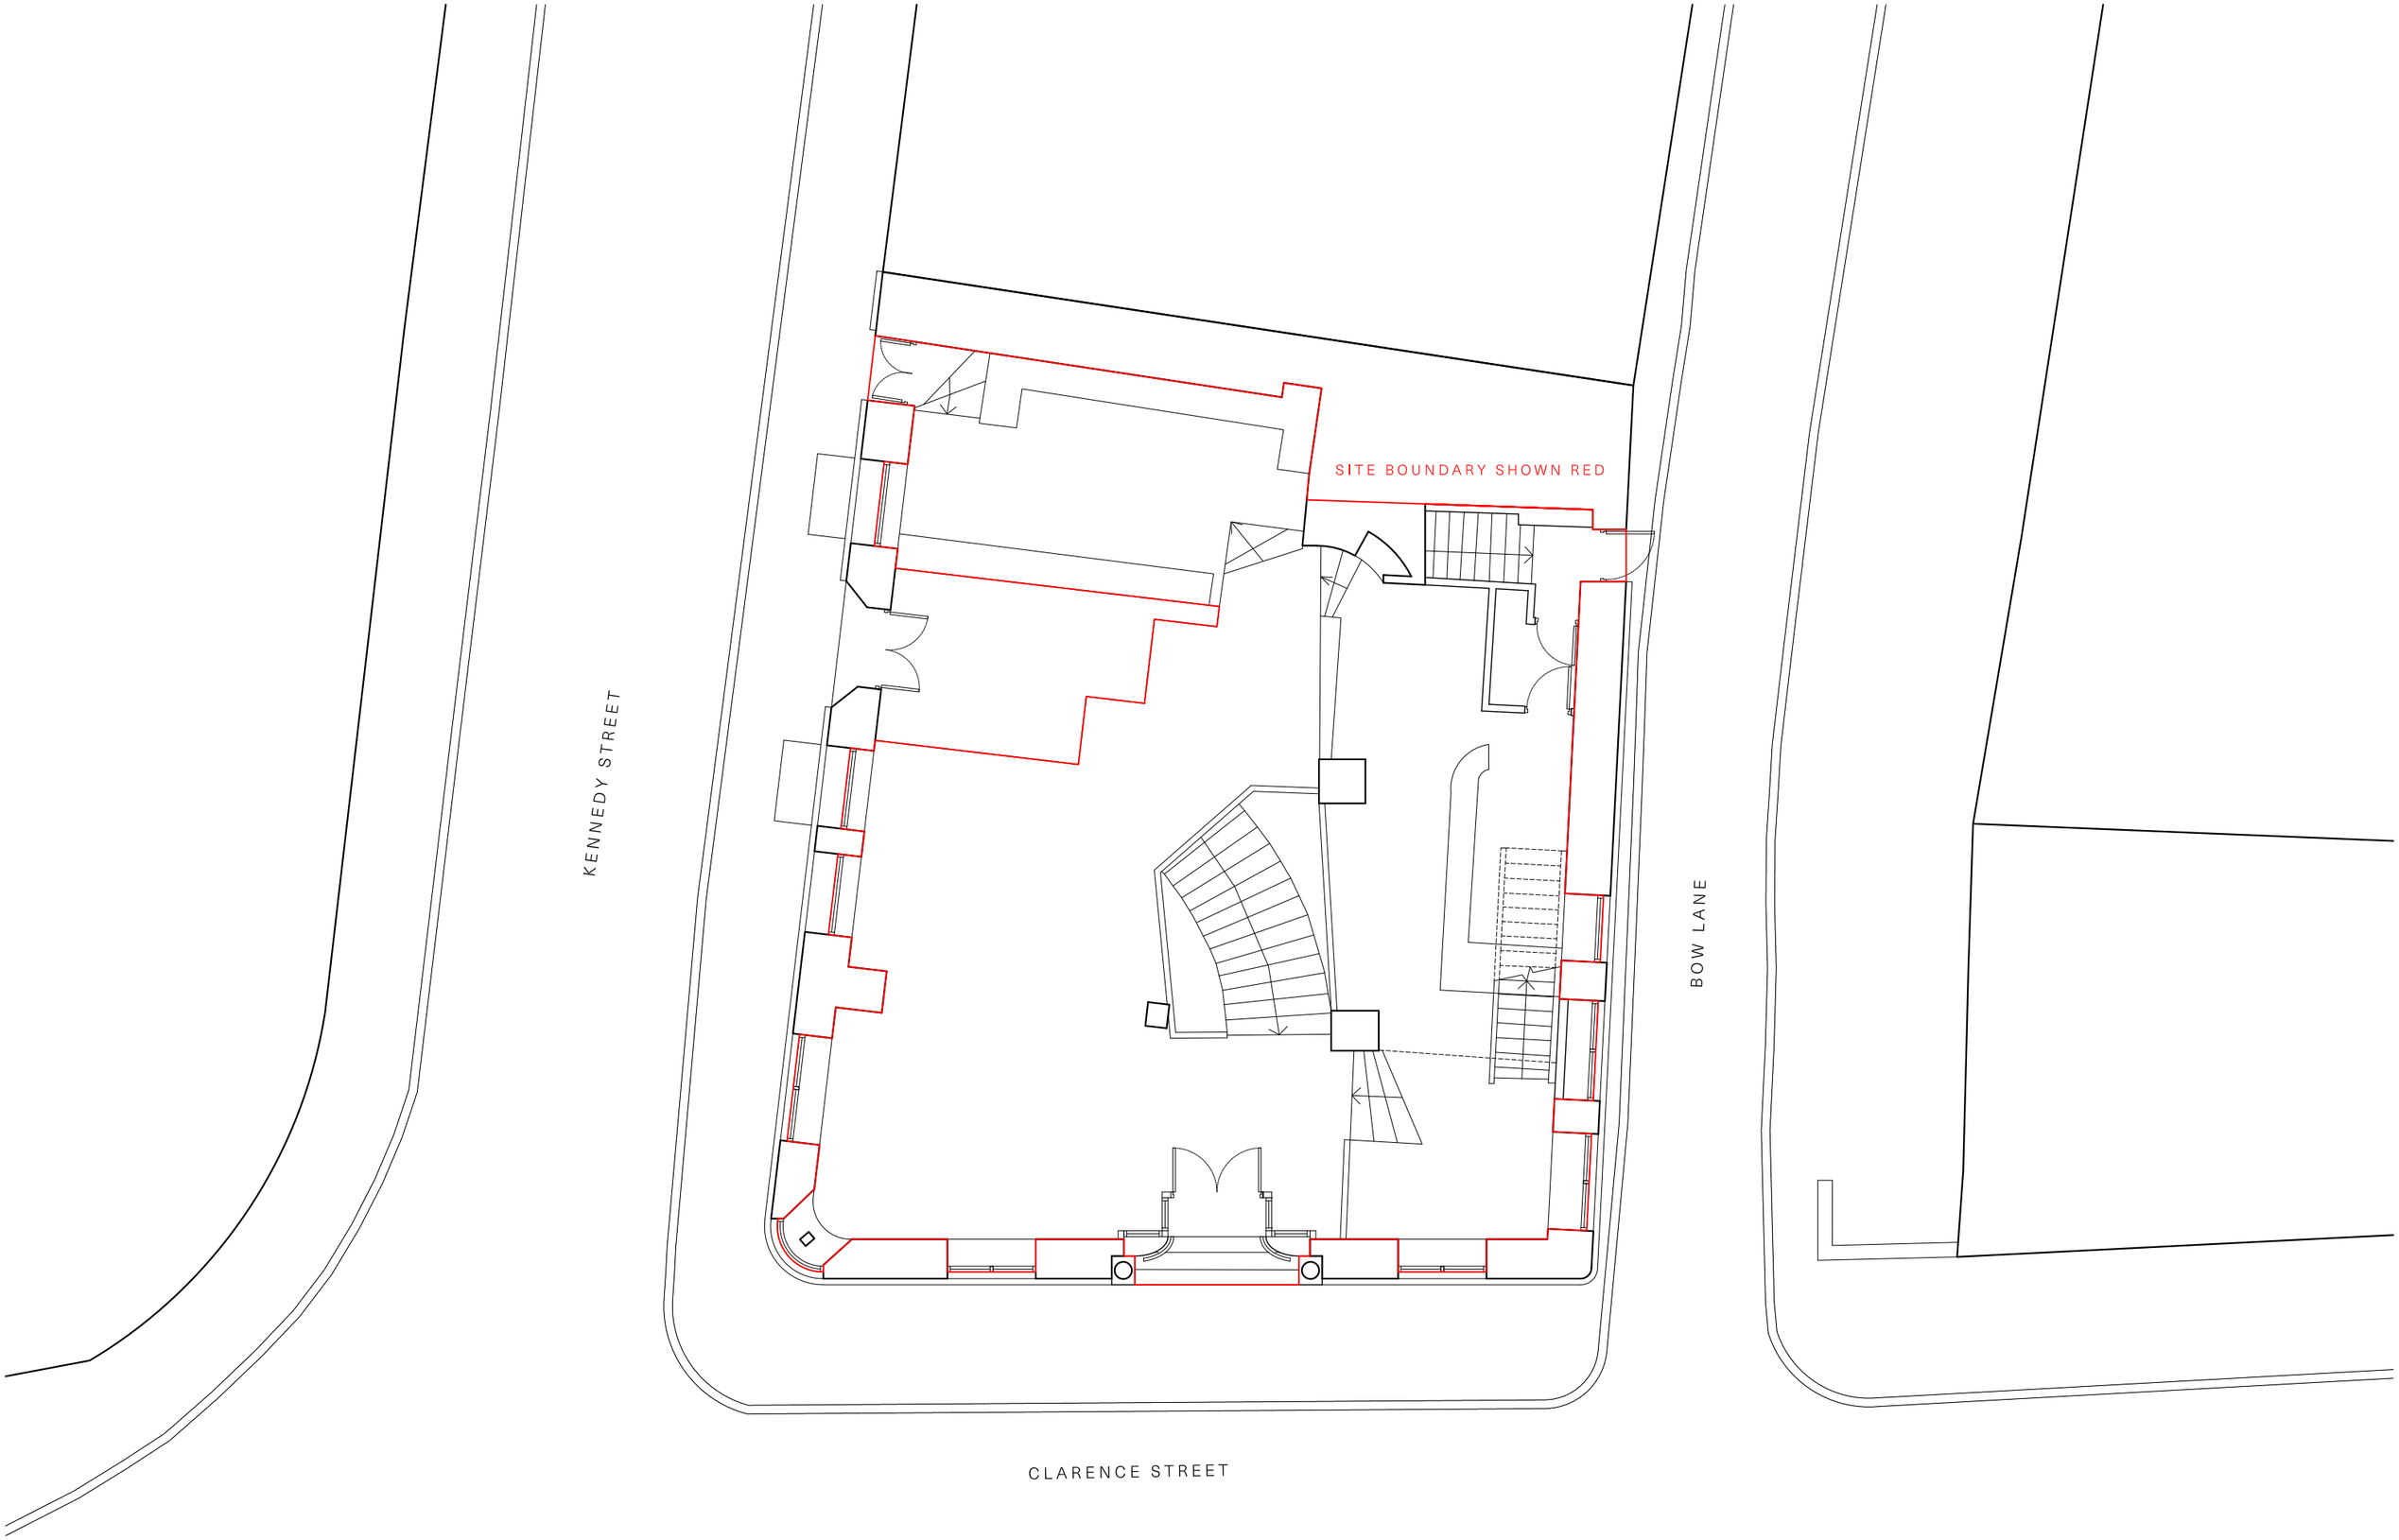

Up North Architects	North	Drawing Title:	Drawing Number:	Revision:	Scale:	Job No.:	Date:	RIBA Stage:	Drawing Purpose:
		Existing Ground Floor Plan	003	-	1:100 @ A3	M866	Nov 2023	03 - Spatial Coordination	For Information