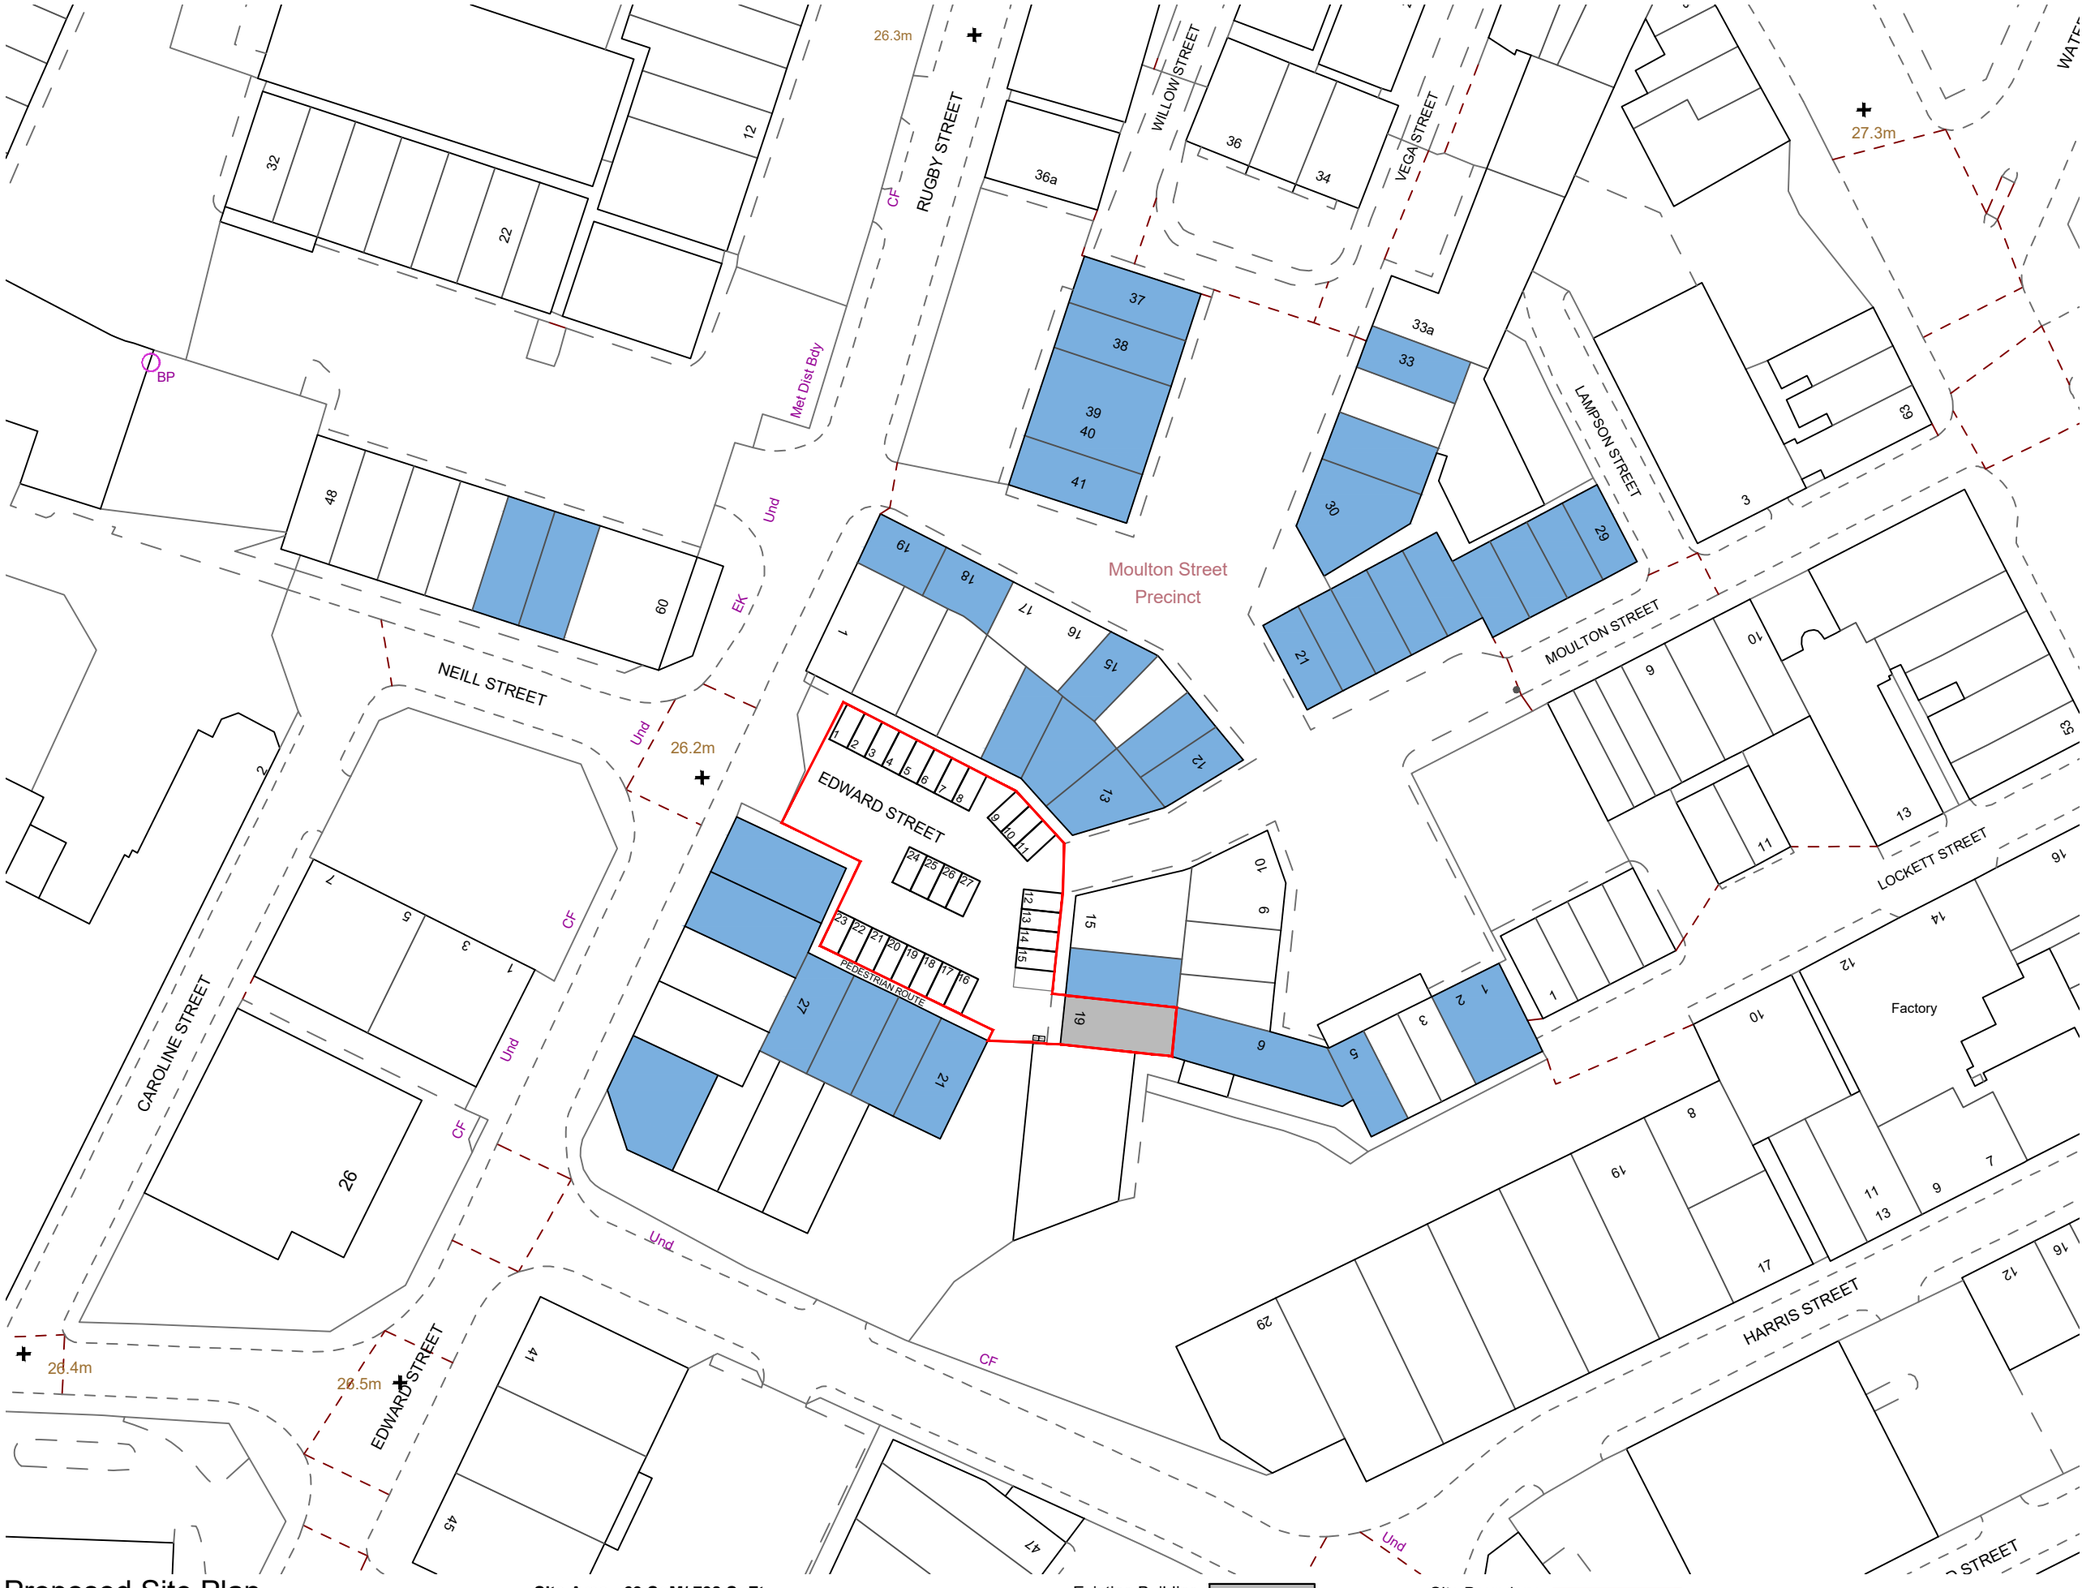

Proposed Site Plan

Scale 1:750 @ A3

Site Area - 69 SqM/ 738 SqFt

Existing Building

Proposed Extension

Site Boundary

NOTES:

No scaling or dimensions other then those figured are to be taken from this drawing. All dimensions to be checked on site

This drawing is for use at the named location and for Planning Permission purposes only and as such should not be used at any other location or for any other purposes

Project Location:

19 EDWARD STREET,
SALFORD,
M7 1SN

Drawing:

05 Commercial Units to Use the Facility

Scale:	Size:	Date:
Varies	**A3**	**04/24**