

Block Plan
Scale 1:500 @A4



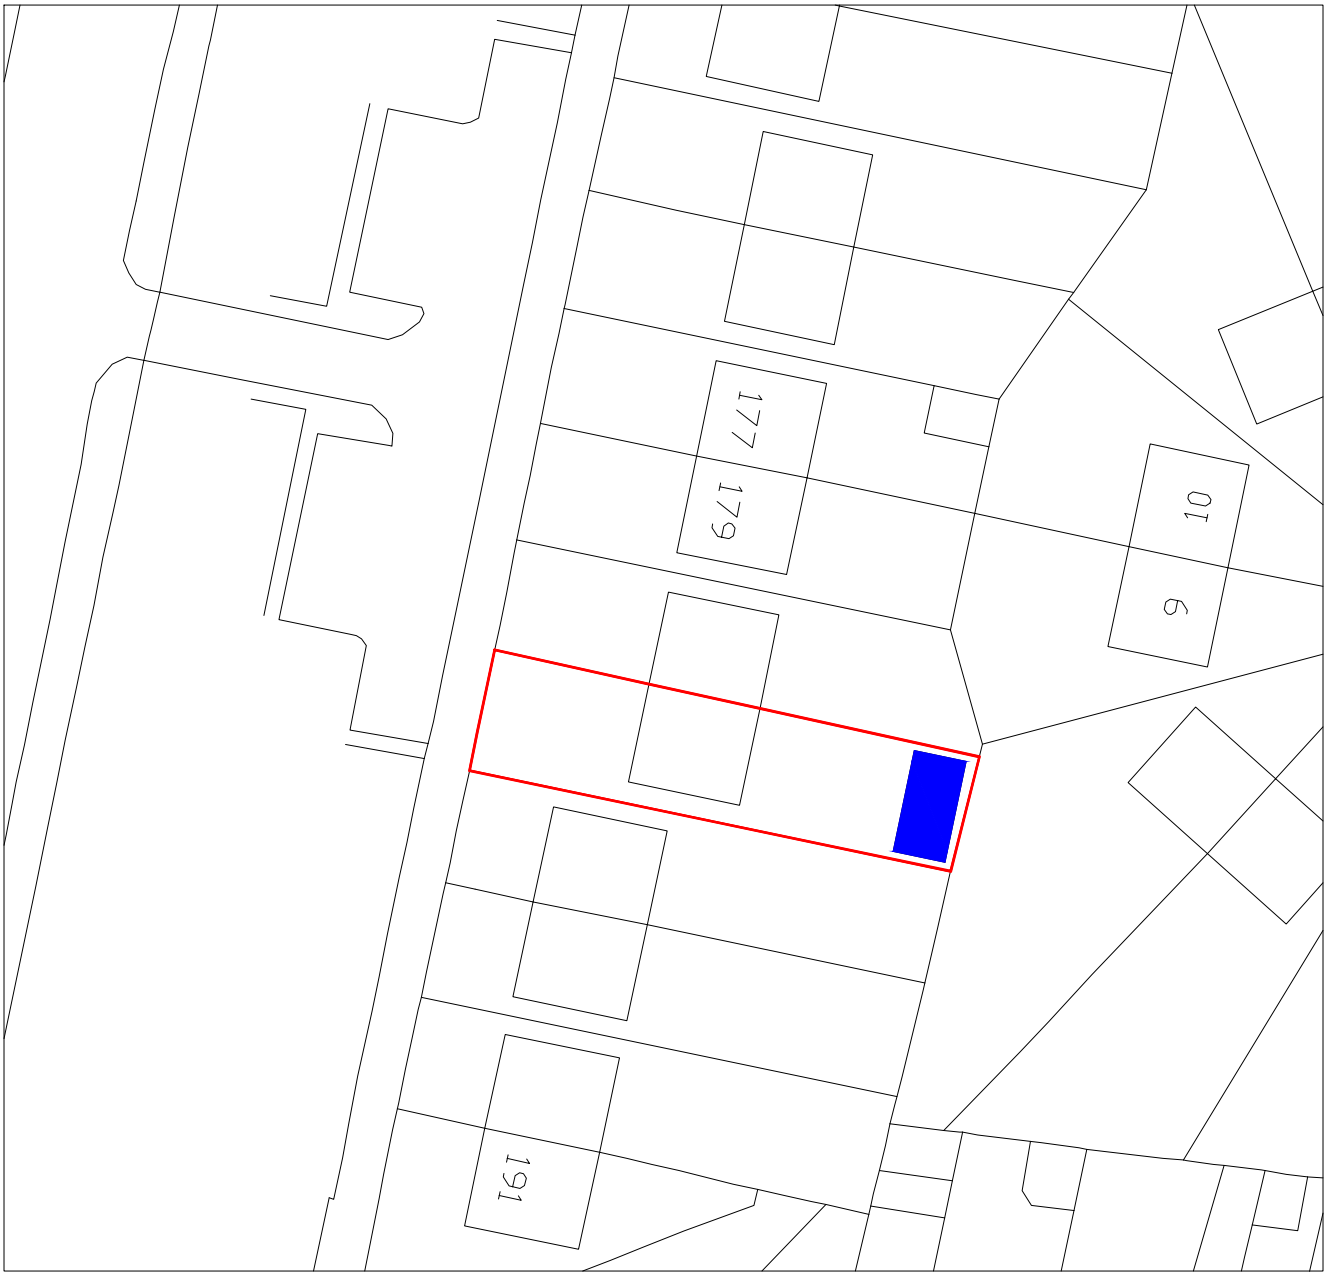

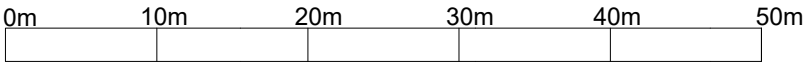

Legend

- Site Boundary
- Single Storey Annex

AJ ARCHITECTURAL LTD

Rev.	Description	By	Date

Project: Mr M Whitelock, 183 Parrs Wood Road, Manchester, M20 4RR	Drawing Title: Site Plan		
	Drawing No.		Rev.
	Drawn by: J.TD.	Scale: 1:500@A4	Date: Mar' 24