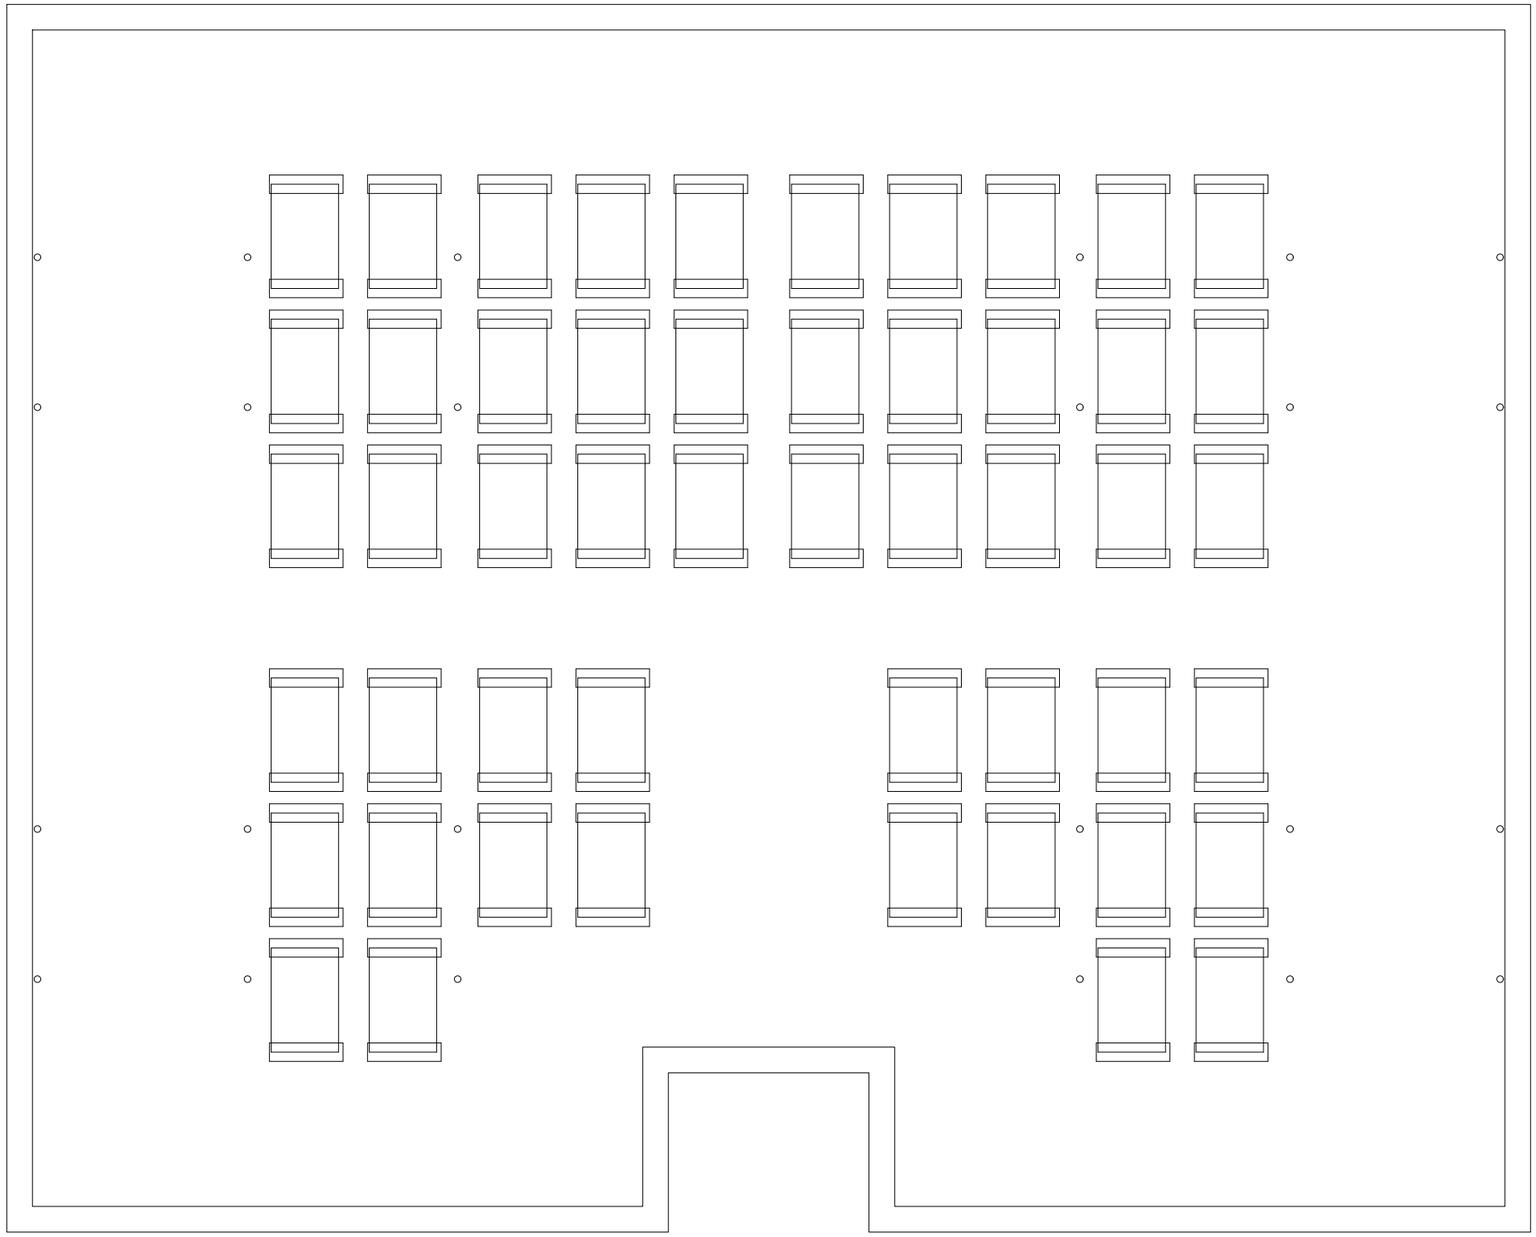


Mount Road Proposed - Roof Plan
50 Panels

0 1 2 3 4 5 m
SCALE BAR 1:100

Revision	Date	Amendment	Initials
-	-	-	-

Development
MOUNT ROAD
Location
GORTON, MACNHESTER
Marketing Name
-
Drawing Title
Centrepoints Apartments - Roof GA Layout

Job No.	Drawing No.
KH007	**A-902-P-003**
Revision: -	Scale @ A3: 1:100
Drawn By: ATL	Date: 09.05.23
Checked by: -	Date Checked: -

1st Floor, 103 Dalton Avenue, Birchwood Park,
Warrington WA3 6YE
T: 01925 363108 W: www.kellenhomes.com
KELLEN HOMES

Z:\008 Mount Road, Gorton\01. Architects\02. Drawings\House Types\Apartments\Mount Road Apartments.dwg