
This drawing is subject to copyright and is not to be reproduced in part or whole without approval.
Do not scale this drawing - check all dimensions on site.

Health & Safety Notes

1. Contractor must ensure that all work on site is carried out in a safe & satisfactory manner, in accordance with Health & Safety At Work Act 1974, COSHH Regulations 2002 & requirements of C.D.M

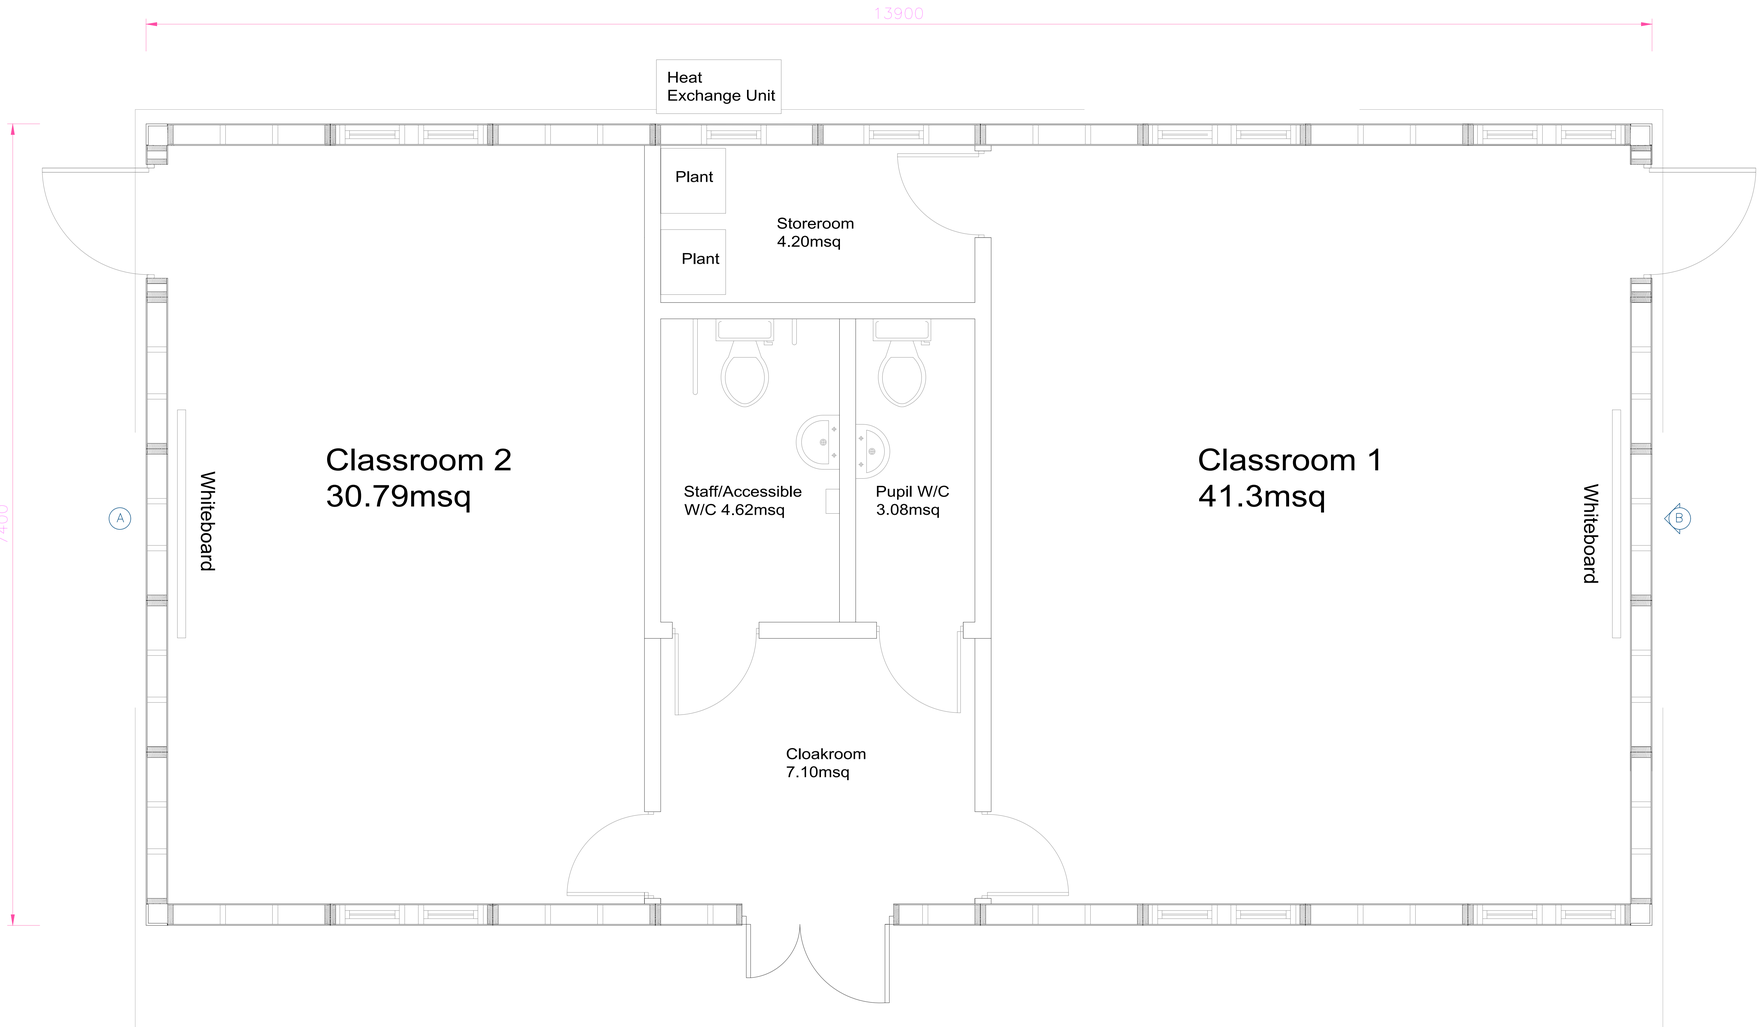

Rev.	Description	Date
P1	First issue	21.03.2024

Client
St. Kentigern's RC Primary School Fallowfield

Project
Proposed SEN Modular Building

Drawing Title
Proposed modular building floor plan

Drawn by	CW	Checked by	PG	Date	21.03.2024
Status	PRELIMINARY	Scale @ A0	1:20		

Job no.	Dwg no.	Rev.
12556	P06	P1

Cassidy+Ashton
www.cassidyashton.co.uk
Architecture + Building Surveying + Town Planning
7 East Cliff, Preston, Lancashire, PR1 3JE 01772 258 356
10 Hunters Walk, Canal Street, Chester, CH1 4EB 01244 402 900