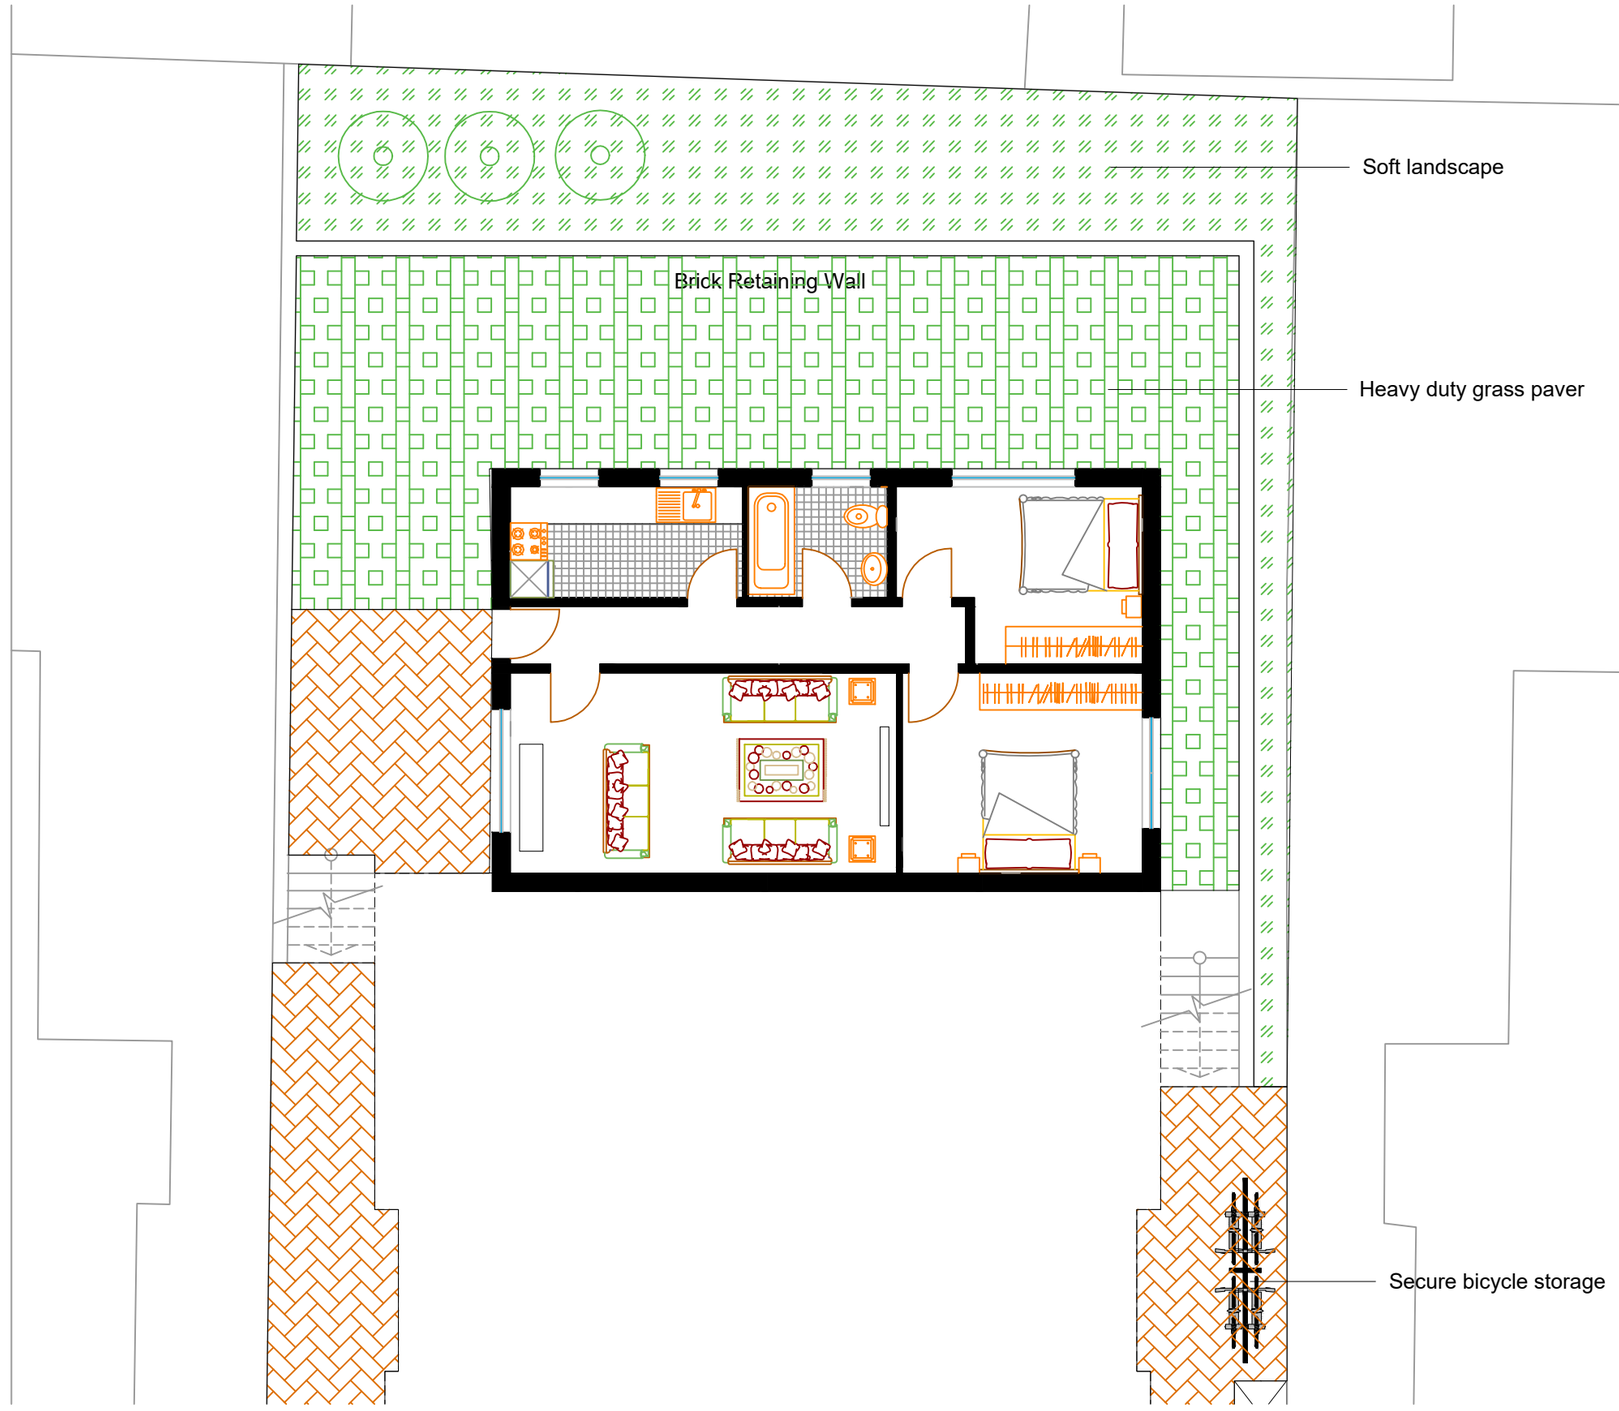


General Notes

Al site dimensions shall be verified by the Contractor on site prior to commencing any works.

Do not scale from this drawing.

Only work to written dimensions.

This drawing is property of EBB Limited and copyright is reserved by them. The drawing is not to be copied or disclosed by or to any unauthorised persons without the prior written consent of EBB Limited.

0 1m 5m 10m

SCALE - 1:100 A3

P1	First Issue	04/02/24
Mod	Description	Date
REVISION:		

DATE: 10/09/23 DRAWN BY: JJ SCALE 1:100 (A3)

PROPOSED REAR ENTENSION
83-85 Old Lansdowne Road,
West Didsbury
Manchester
M20 2NZ

PROJECT: House Extension

CLIENT: Mr Hesham Salam
Mr Imad Salam

TITLE: PROPOSED FLOOR PLAN

DRG No. EBB900-01-010