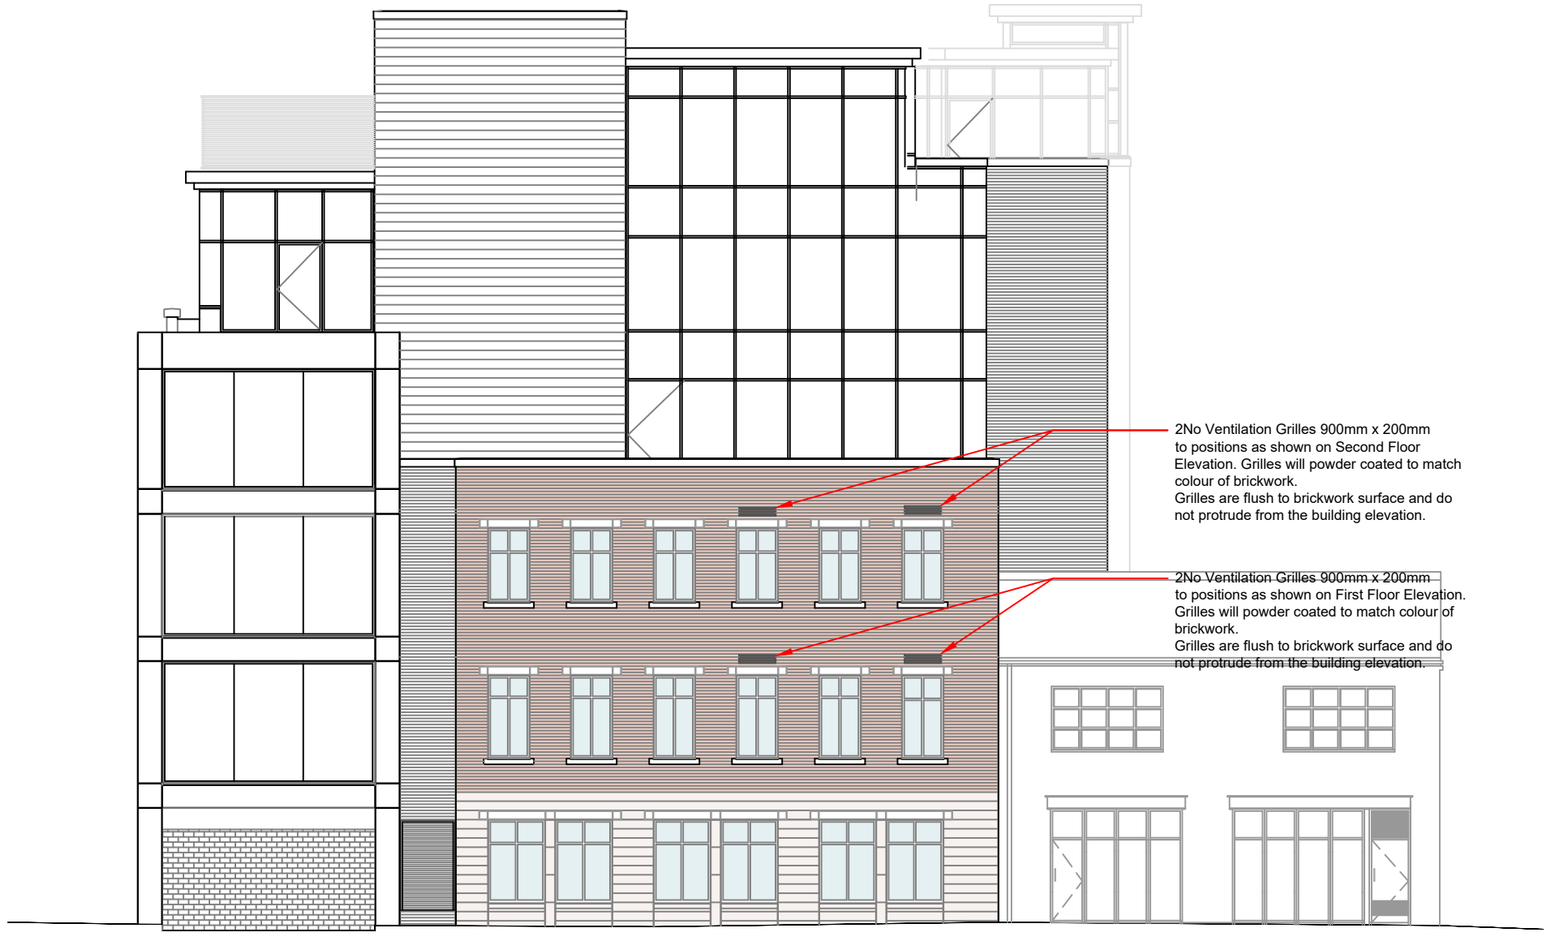


PROPOSED REAR ELEVATION to SOUTH STREET.

0 1 2 3 4 5 metres

in4m Property Consultants

Revisions:

Project Name:
340 Deansgate, Manchester, M3 4LY.

DWG Name:
Proposed Rear Elevation - South Street.

Project Number:	Date:
J.706	13.03.24
DWG No.:	REV:
J706.04	A - 16.04.24
Scale:	Checked:
1:150 @ A3	SS.

SIMONSPARROWDESIGN
Hamstead House,
540 Wilbraham Road, Chorlton, Manchester, M21 9LD.
M 07446 977054
E simon@simonsparrowdesign.com
W simonsparrowdesign.com

This drawing is copyright and should not be reproduced without written permission. Do not scale off this drawing, site check all dimensions.