
This drawing & Design is the Copyright of 1618 Architects and may not be reproduced in any way without prior written consent.

Any discrepancies on this drawing or between drawings are to be reported to this office.

Unless specifically specified these drawings are not to be used for construction purposes or placing of any orders.

Do not scale from this drawing.

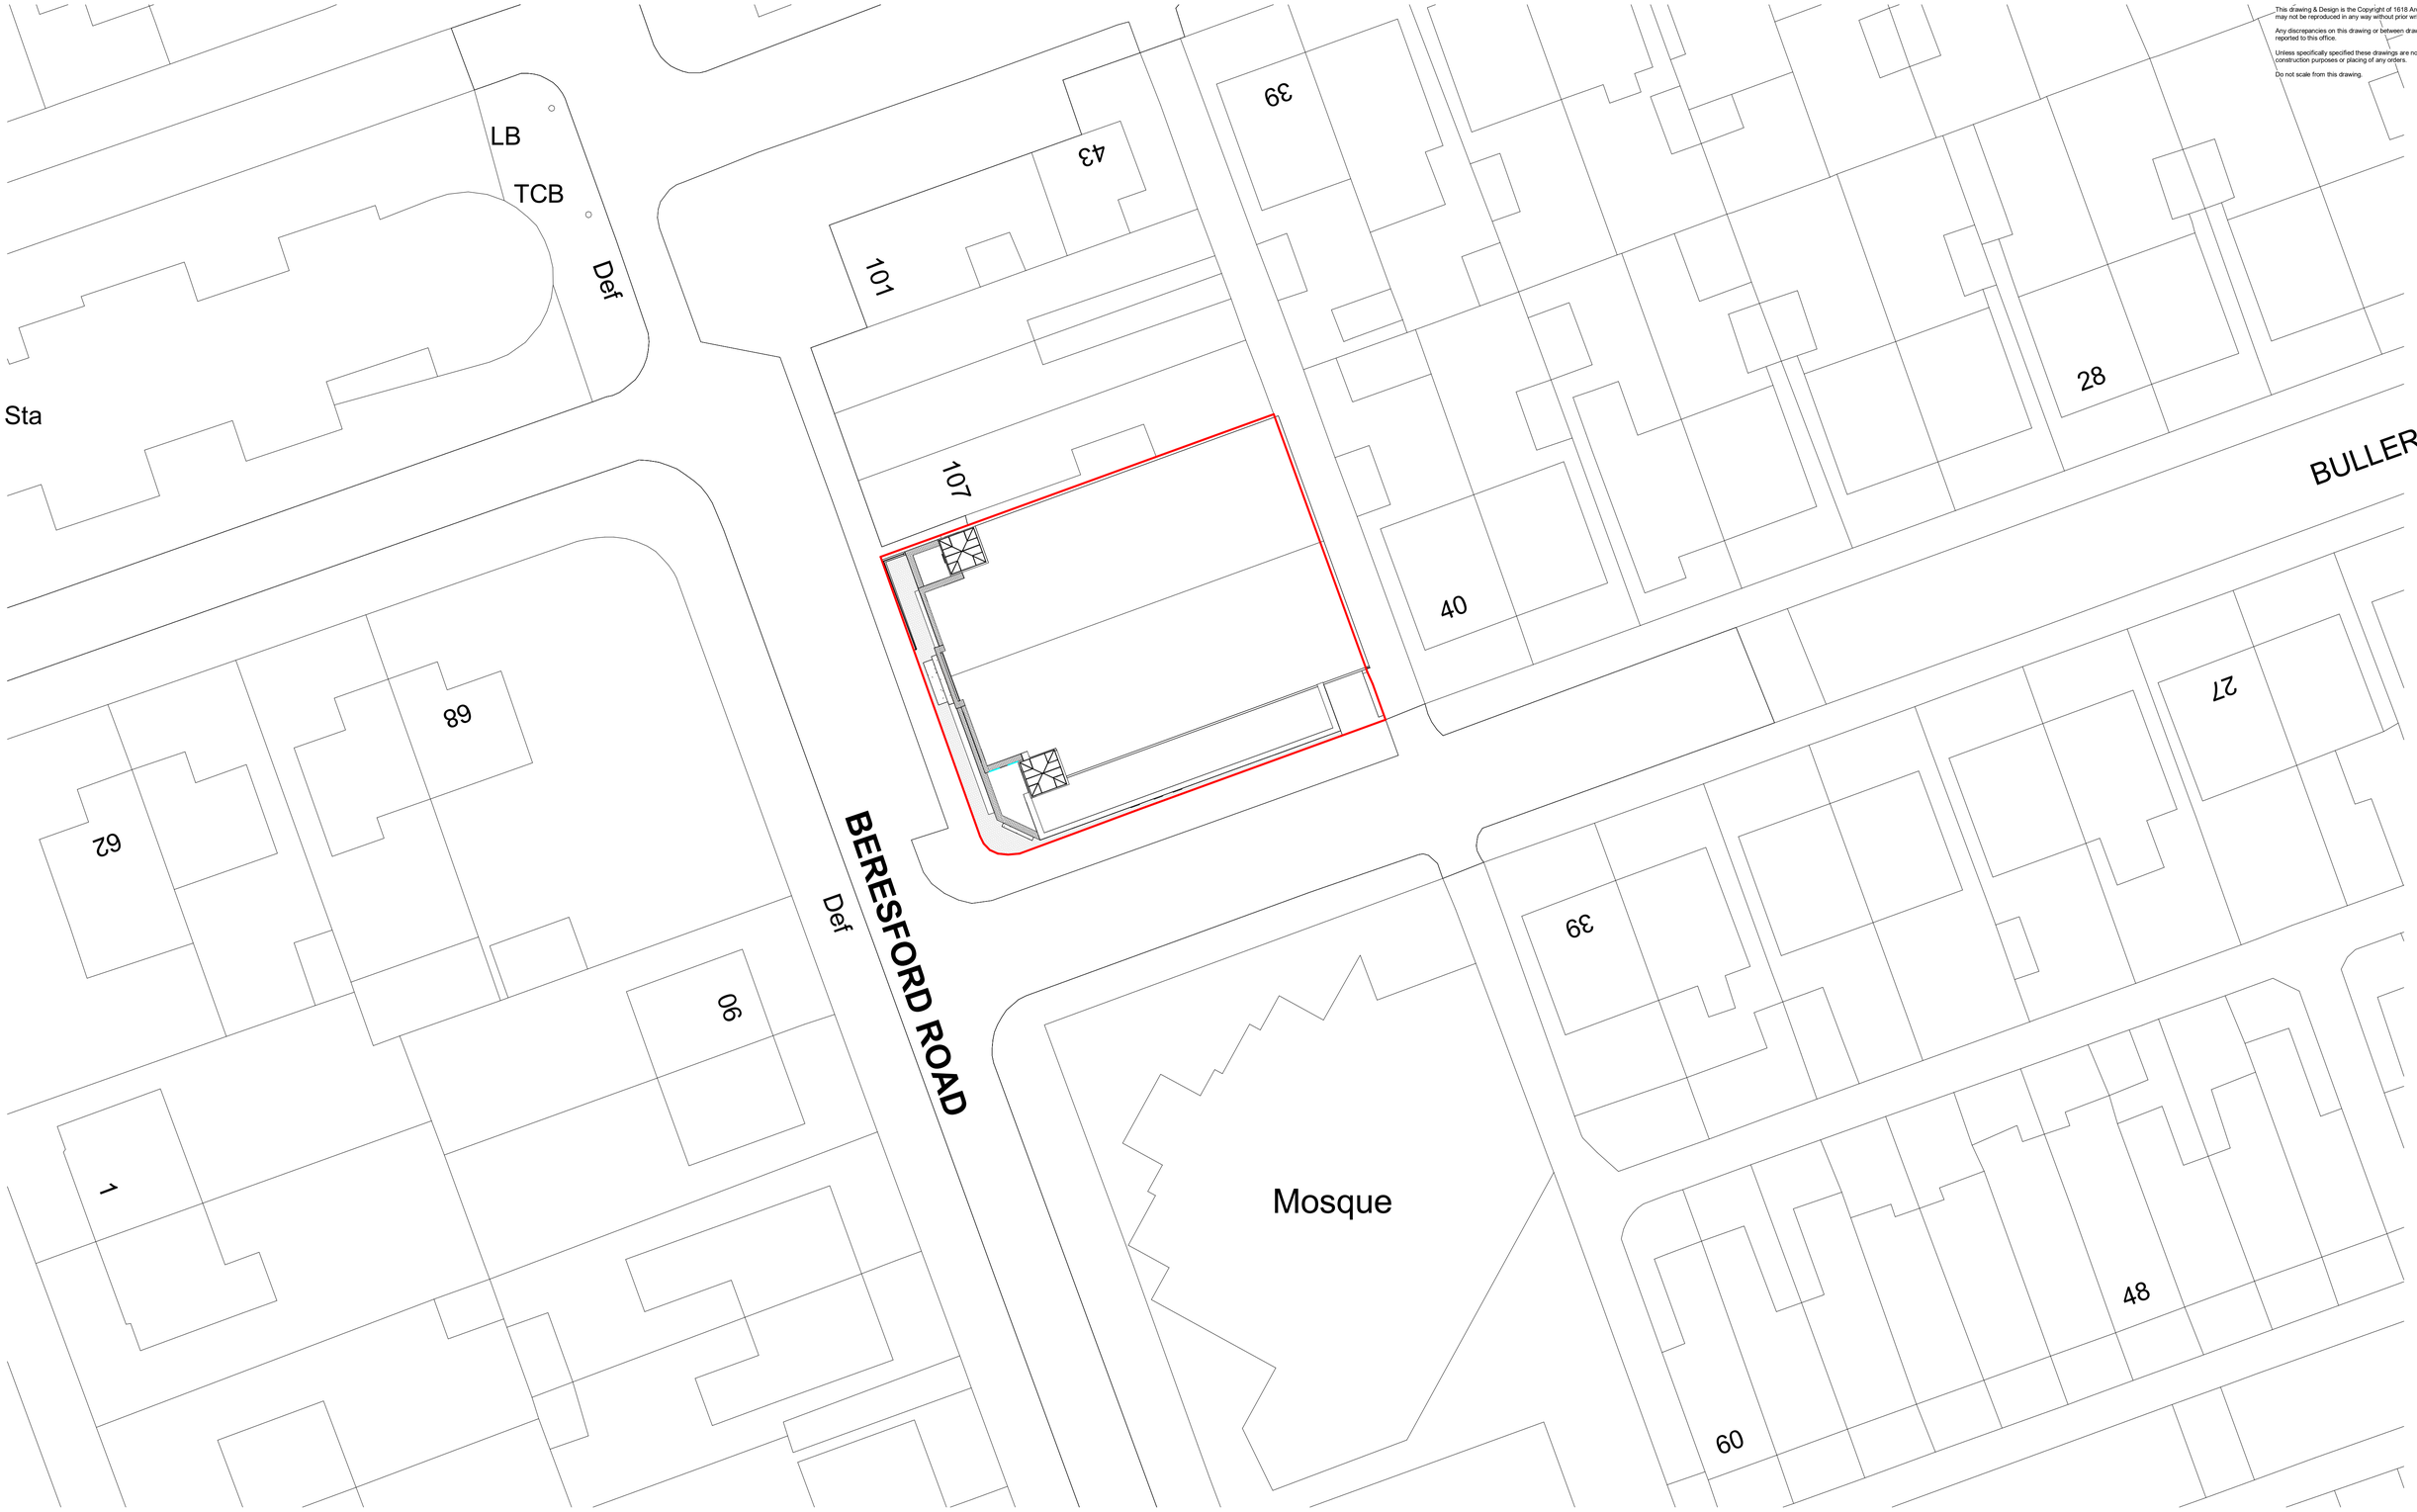

PROPOSED SITE PLAN

1 : 200

PROJECT: Shahporan Mosque & Islamic Education Centre, Beresford Road, Levenshulme, Manchester	CLIENT: SMIEC		
	Project number: 622	Scale (@ A1): 1 : 200	
SHEET: PROPOSED SITE PLAN	DRAWING No: PL06	Date: 24/01/2024	REV:

- ☐ FEASIBILITY
- ☒ PLANNING APPROVAL
- ☐ BUILDING REGULATIONS
- ☐ TENDER
- ☐ CONSTRUCTION

NORTHERN OFFICE
761 Wilmslow Rd, Didsbury, Manchester
M20 6RN

Tel: 0161 280 0574

www.1618architects.com