


1F **1F GA PLAN**
1 : 200



GF **GF GA PLAN**
1 : 200

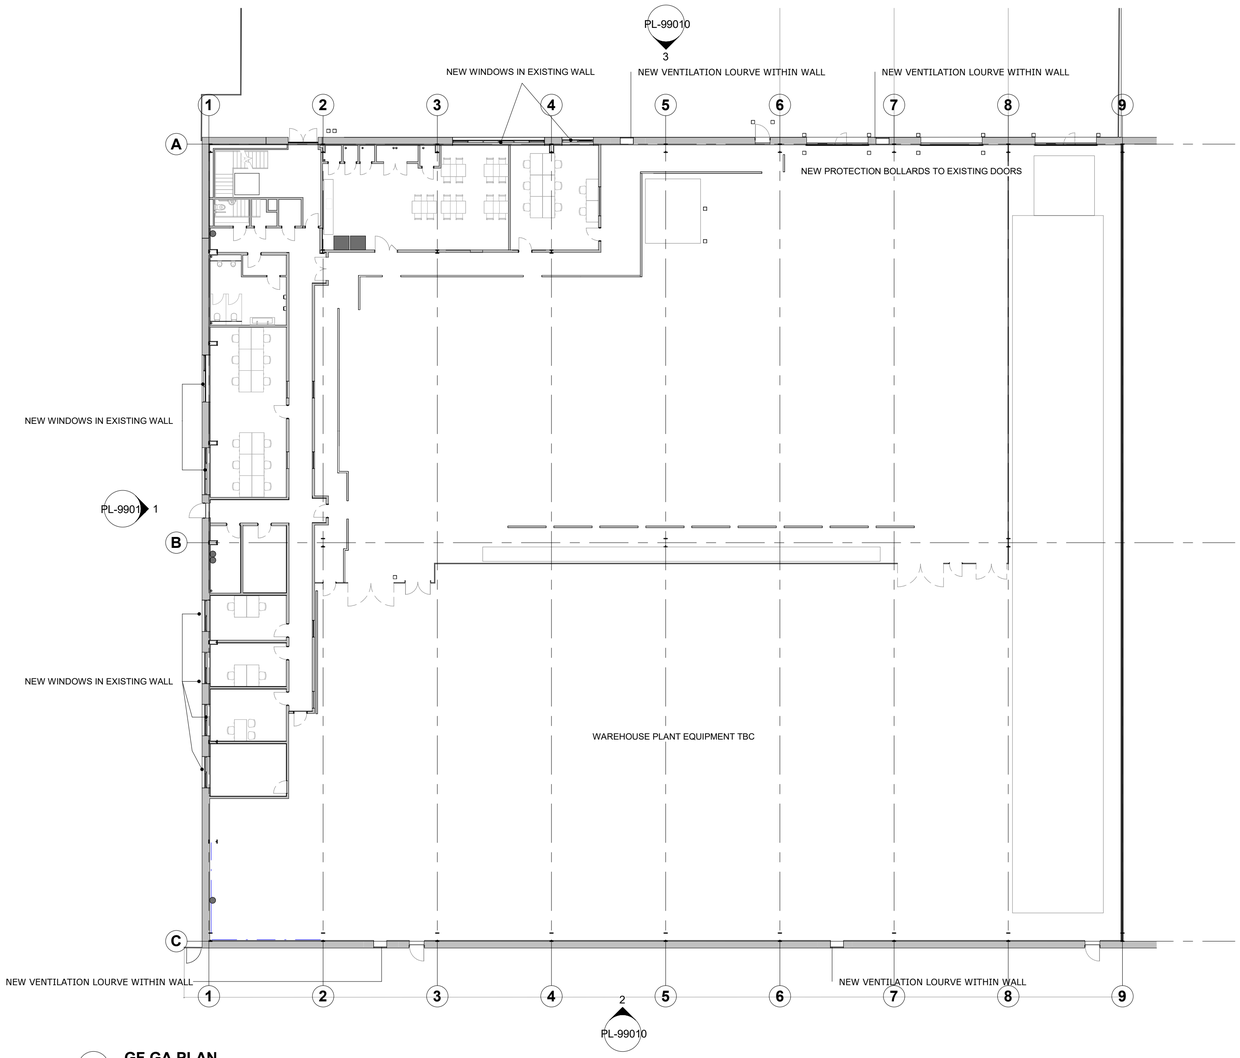


1 **PROPOSED SIDE ELEVATION**
1 : 200


MATERIALS

WINDOWS
-ANTHRACITE CURTAIN WALL DOUBLE GLAZED SYSTEM. (TO MATCH EXISTING COLOUR/ SYSTEM)
-ANTHRACITE SPANDREL PANEL

ANCILLARY
-BLACK/ YELLOW METAL BOLLARDS BOLTED TO SLAB
-VENTILATION LOURVES TO MATCH EXISTING CLADDING COLOUR.

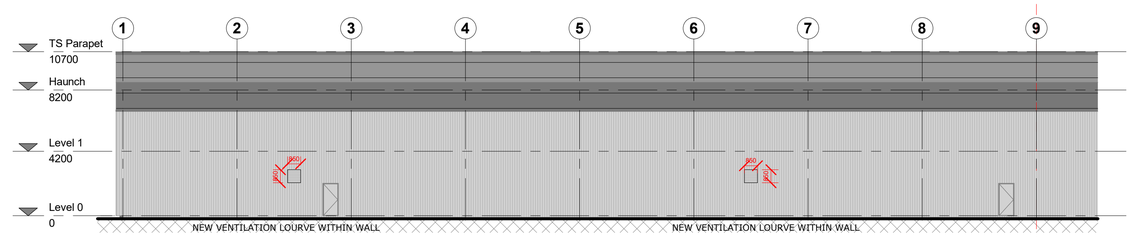

2 **PROPOSED REAR ELEVATION**
1 : 200

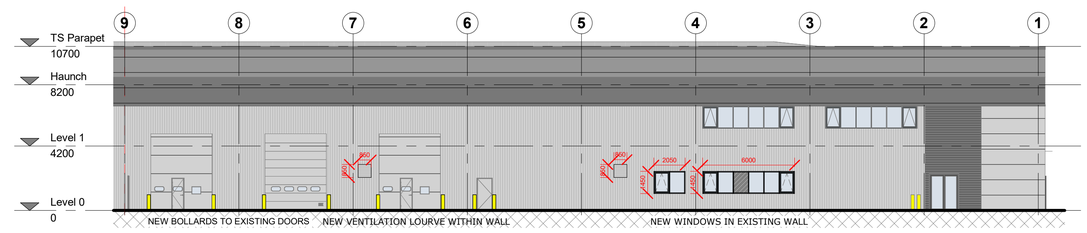

3 **PROPOSED FRONT ELEVATION**
1 : 200

rev.	date	description	by
P01	22.05.24	WIP Planning Issue for Comment	BE

notes
- Do not scale drawing
- All dimensions to be confirmed on site
- Any drawing errors or divergences should be brought to the attention of the originator of this drawing
- Drawing to be read in conjunction with MLA Specification

0m 4m 8m 12m 16m
VISUAL SCALE 1:200 @ A1

Project Name: WAREHOUSE ALTERATIONS
Client: CUSHMAN & WAKEFIELD
Address: ALPHA 6, AIRPORT CITY SUNBANK LANE MANCHESTER M90 5AD

WORK IN PROGRESS

drawing number: FFM2-MLA-XX-PL-99010
rev: P01
drawing title: (PL) Proposed Plans & Elevations
status: INFORMATION
suitability: S0
scale: As indicated
date: 22.05.24
drawn: BE
format: A1

MICHAEL LAIRD ARCHITECTS
29 John Dalton Street, Manchester, M2 6DS
michaellaird.co.uk