
SITE PLAN PROPOSAL

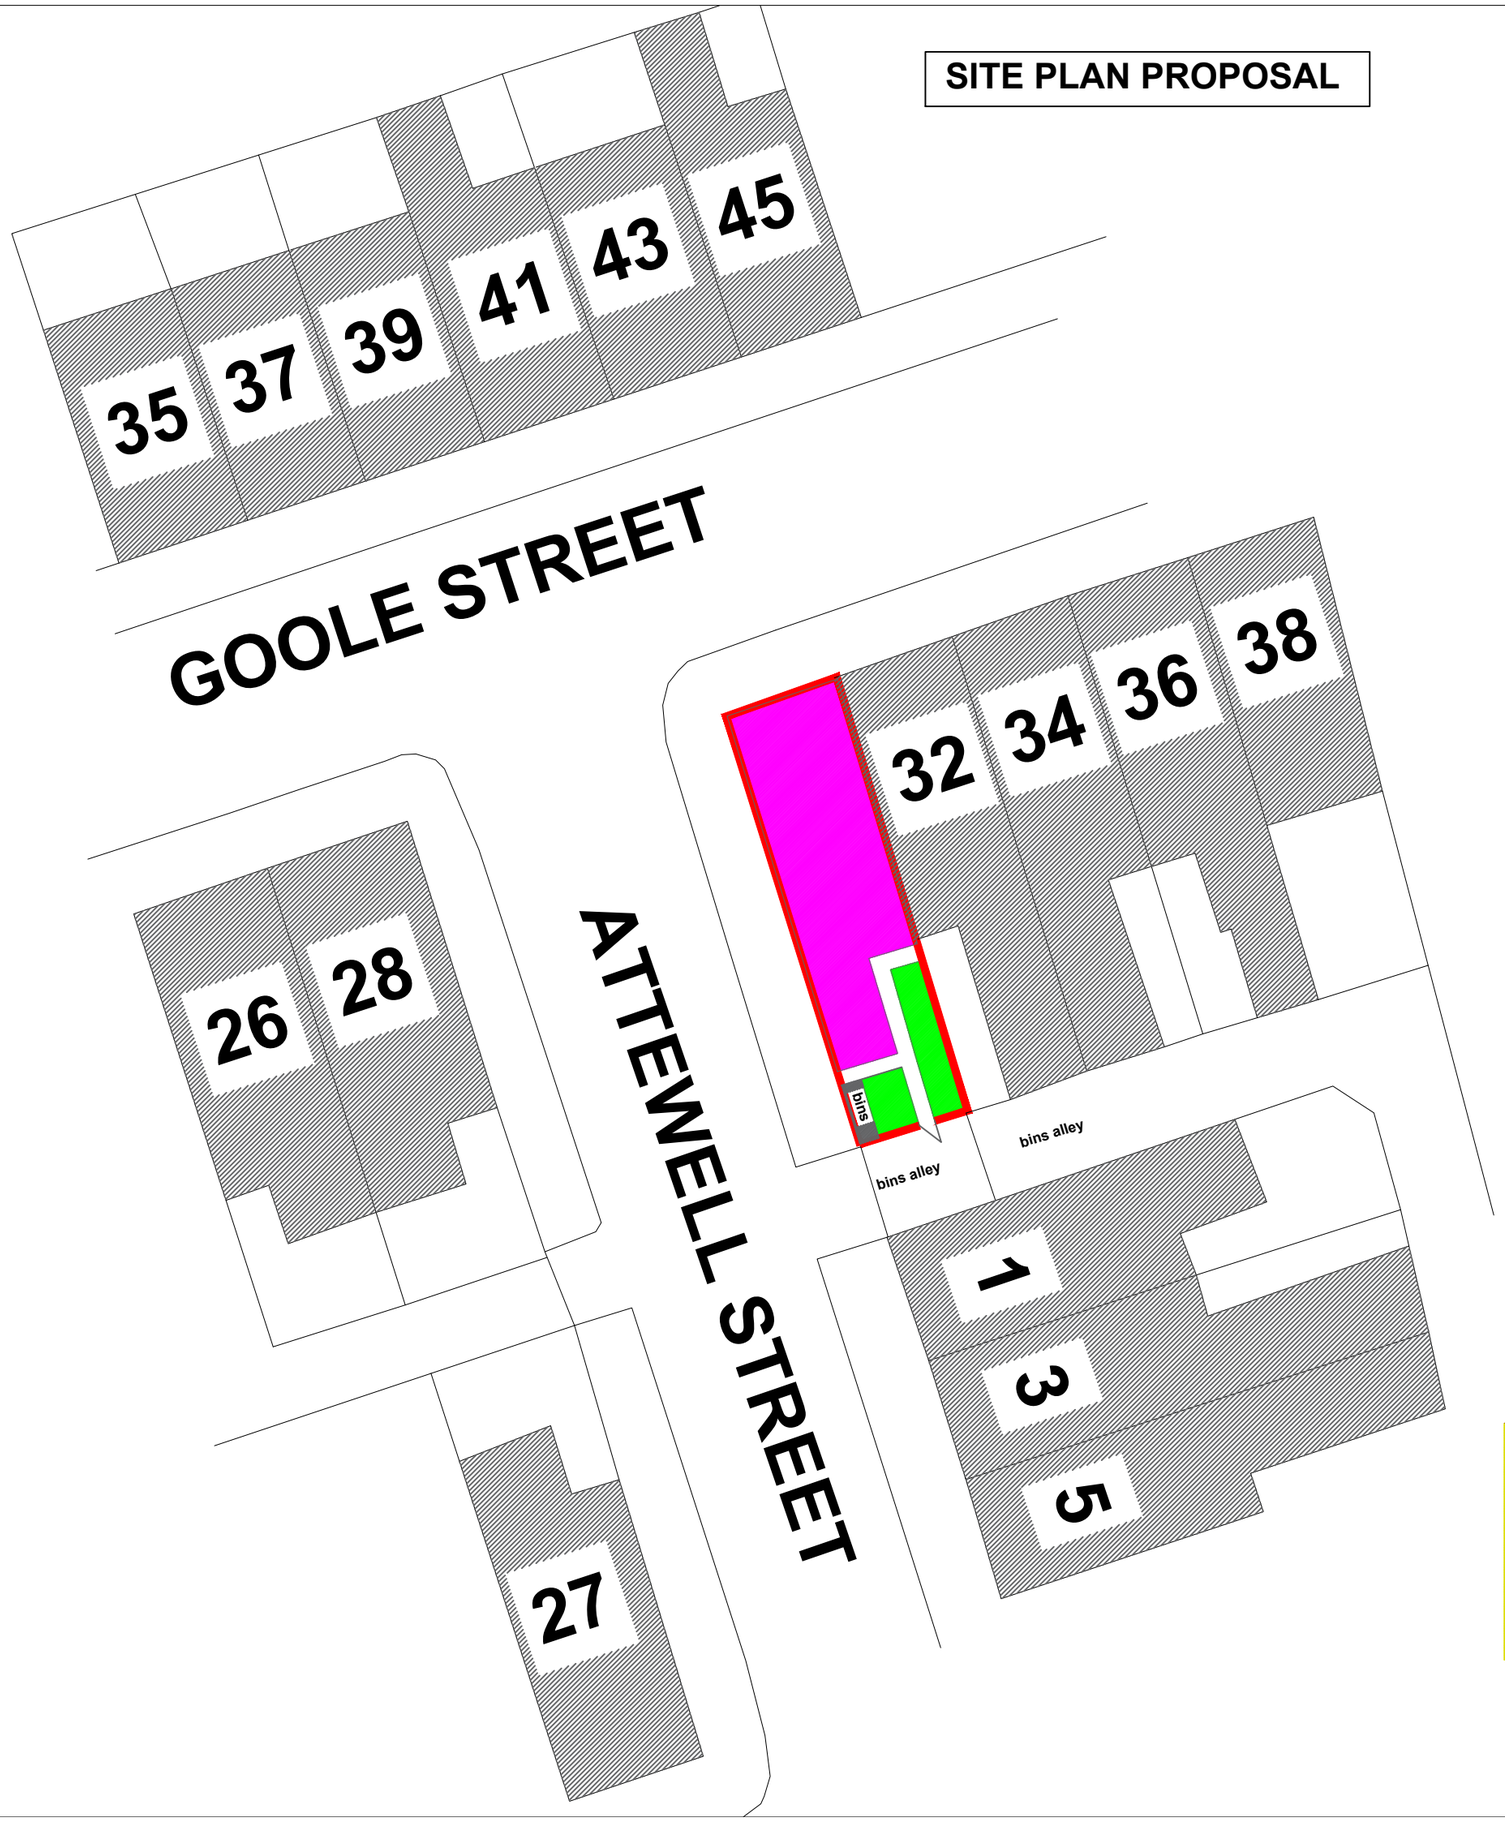

NORTH

AS EXISTING SITE PLAN
PROJECT: NEW DWELLING
30 GOOLE STREET

SCALE:1:200 @A3

BARRY CULLEN
ARCHITECTURE LTD
email:barrycullenarchitecture@gmail.com
mob: 07851262695